ALIGNMENT DATA ONLY

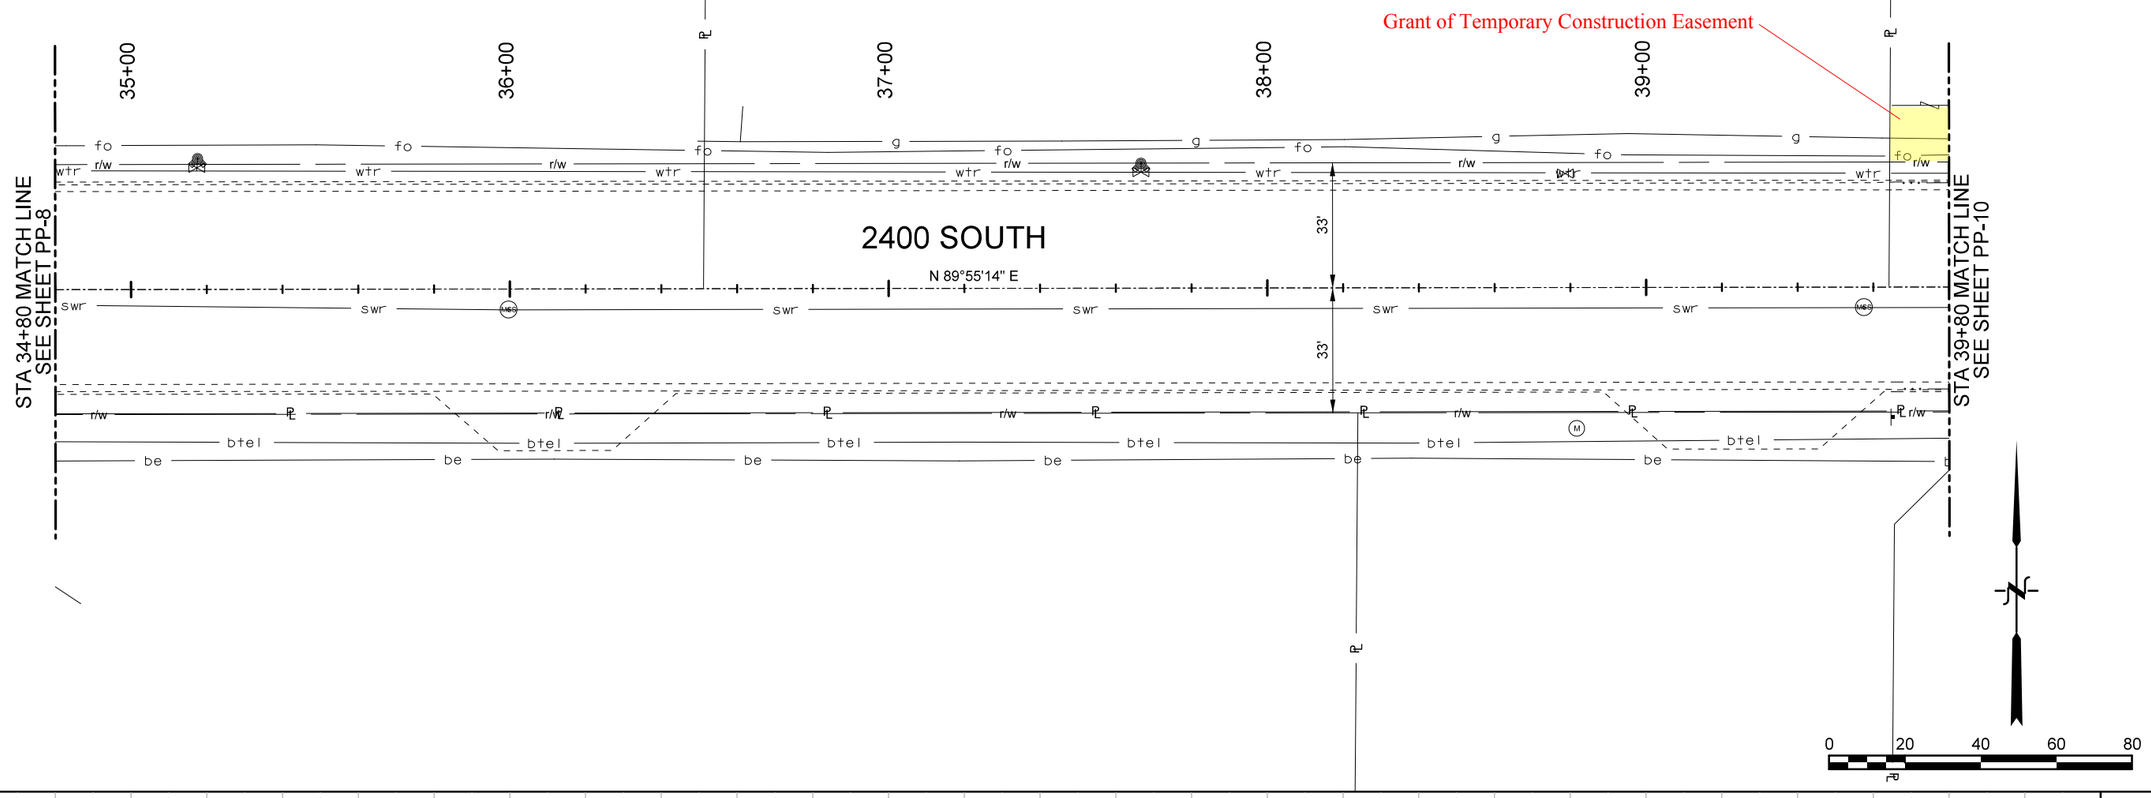

PROFILE NOT USED

REVISIONS			
REMARKS	DATE	NO.	BY

DESIGN ____ CHECK ____ DRAWN ____ CHECK ____

WEST VALLEY CITY PUBLIC WORKS DEPARTMENT
ENGINEERING DIVISION
3600 CONSTITUTION BOULEVARD
WEST VALLEY CITY, UTAH 84119-3720

DESIGN 9/24/2014 DATE
PROFESSIONAL ENGINEER

2400 SOUTH 4800 WEST
ROADWAY EXTENSION
PLAN AND PROFILE

PROJECT NUMBER WVC ENG SP-375

SHEET NO. PP-9

9/29/2014 2:03:34 PM H:\ENGDIV\PROJECTS\2400 South 4800 West HB 377\CAD\Drawings\Plan Set\PP-9.dgn