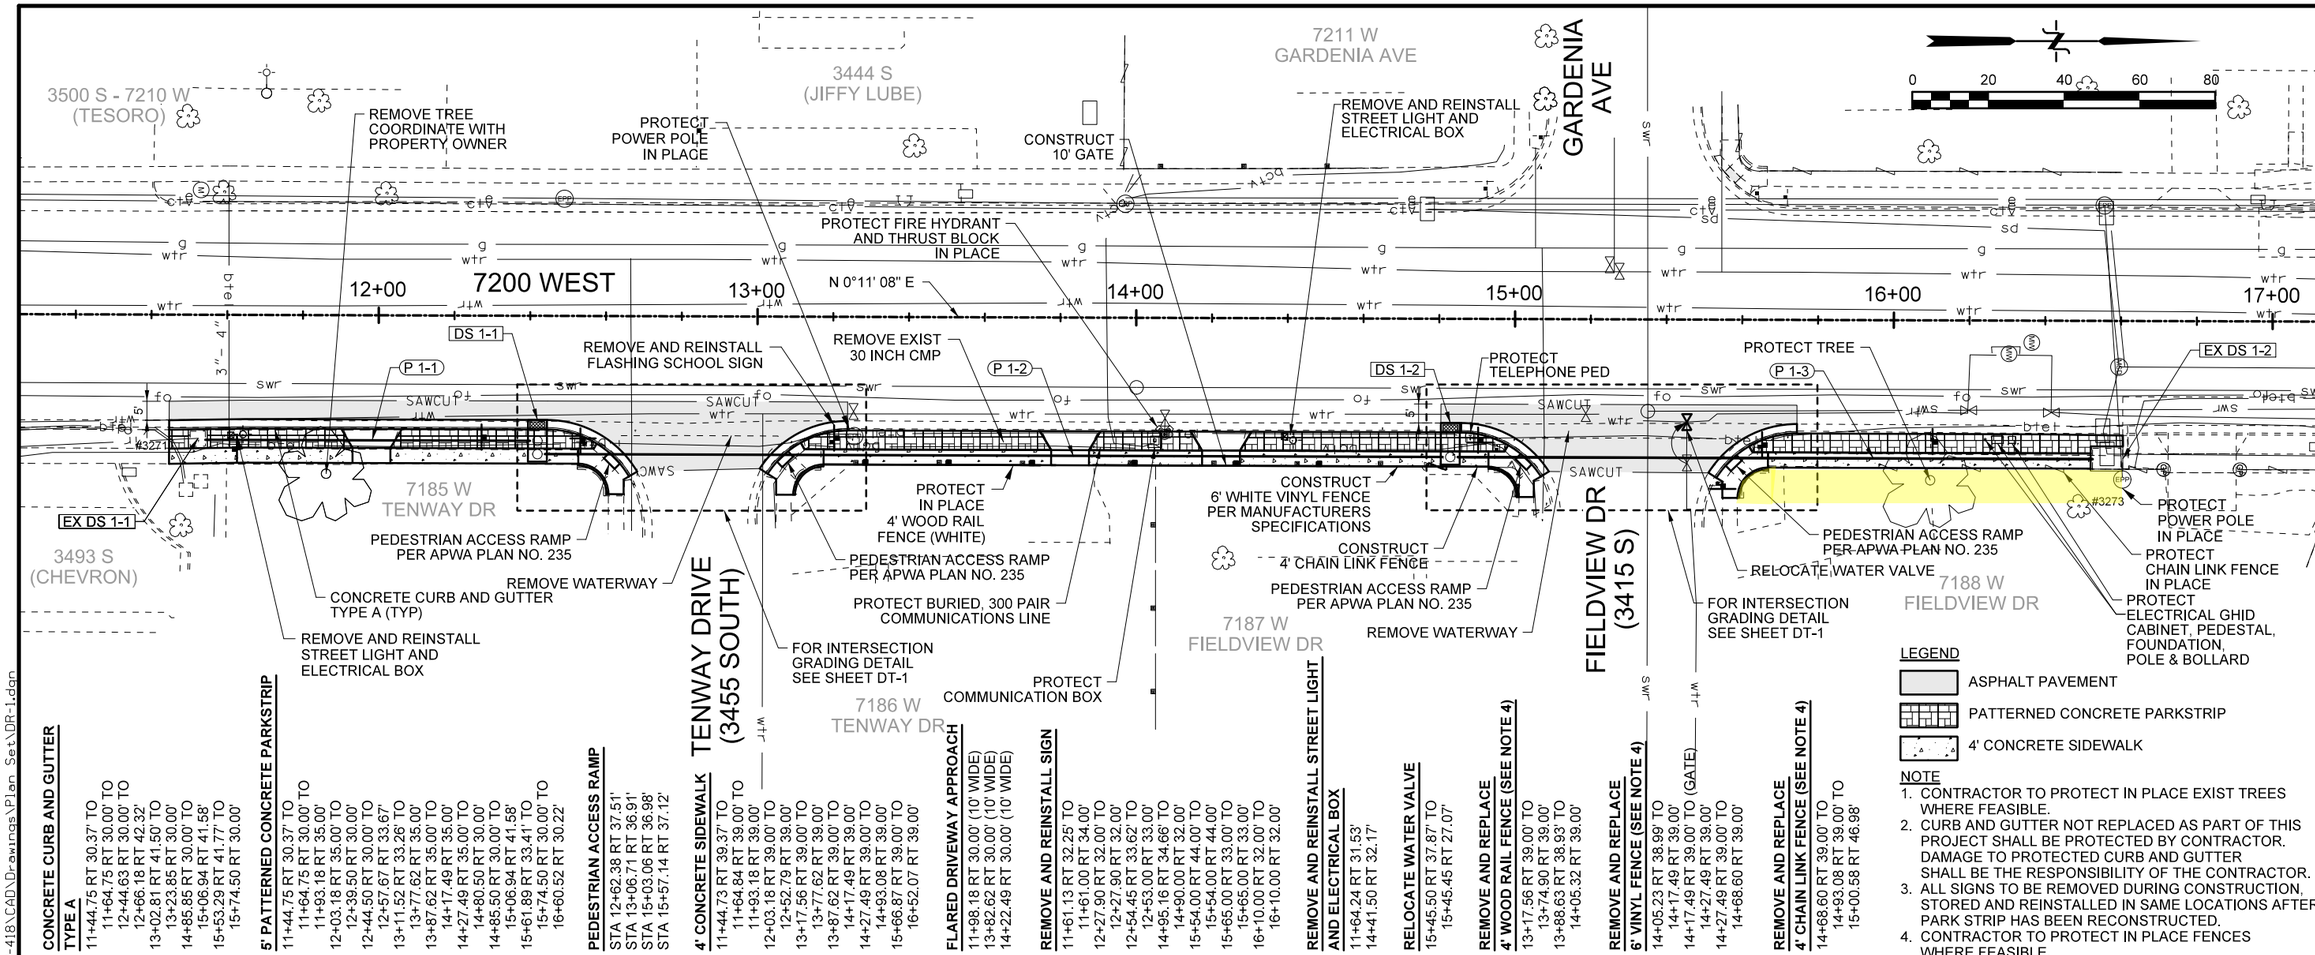

CONCRETE CURB AND GUTTER TYPE A
11+44.75 RT 30.37' TO
11+64.75 RT 30.00' TO
12+44.63 RT 30.00' TO
12+66.18 RT 42.32'
13+02.81 RT 41.50' TO
13+23.85 RT 30.00'
14+85.85 RT 30.00' TO
15+06.94 RT 41.58'
15+53.29 RT 41.77' TO
15+74.50 RT 30.00'

5' PATTERNED CONCRETE PARKSTRIP
11+44.75 RT 30.37' TO
11+64.75 RT 30.00' TO
11+93.18 RT 35.00'
12+03.18 RT 35.00' TO
12+39.50 RT 30.00'
12+44.50 RT 30.00' TO
12+57.67 RT 33.67'
13+11.52 RT 33.26' TO
13+77.62 RT 35.00'
13+87.62 RT 35.00' TO
14+17.49 RT 35.00'
14+27.49 RT 35.00' TO
14+80.50 RT 30.00'
14+85.50 RT 30.00' TO
15+06.94 RT 41.58'
15+61.89 RT 33.41' TO
15+74.50 RT 30.00' TO
16+60.52 RT 30.22'

PEDESTRIAN ACCESS RAMP
STA 12+62.38 RT 37.51'
STA 13+06.71 RT 36.91'
STA 15+03.06 RT 36.98'
STA 15+57.14 RT 37.12'

4' CONCRETE SIDEWALK
11+44.73 RT 39.37' TO
11+64.84 RT 39.00' TO
11+93.18 RT 39.00'
12+03.18 RT 39.00' TO
12+52.79 RT 39.00'
13+17.56 RT 39.00' TO
13+77.62 RT 39.00'
13+87.62 RT 39.00' TO
14+17.49 RT 39.00'
14+27.49 RT 39.00' TO
14+93.08 RT 39.00'
15+66.87 RT 39.00' TO
16+52.07 RT 39.00'

FLARED DRIVEWAY APPROACH
11+98.18 RT 30.00' (10' WIDE)
13+82.62 RT 30.00' (10' WIDE)
14+22.49 RT 30.00' (10' WIDE)

REMOVE AND REINSTALL SIGN
11+61.13 RT 32.25' TO
11+61.00 RT 34.00'
12+27.90 RT 32.00' TO
12+27.90 RT 32.00'
12+54.45 RT 33.62' TO
12+53.00 RT 33.00'
14+95.16 RT 34.66' TO
14+90.00 RT 32.00'
15+54.00 RT 44.00' TO
15+54.00 RT 44.00'
15+65.00 RT 33.00' TO
15+65.00 RT 33.00'
16+10.00 RT 32.00' TO
16+10.00 RT 32.00'

REMOVE AND REINSTALL STREET LIGHT AND ELECTRICAL BOX
11+64.24 RT 31.53'
14+41.50 RT 32.17'

RELOCATE WATER VALVE
15+45.50 RT 37.87' TO
15+45.45 RT 27.07'

REMOVE AND REPLACE 4' WOOD RAIL FENCE (SEE NOTE 4)
13+17.56 RT 39.00' TO
13+74.90 RT 39.00'
13+88.63 RT 38.93' TO
14+05.32 RT 39.00'

REMOVE AND REPLACE 6' VINYL FENCE (SEE NOTE 4)
14+05.23 RT 38.99' TO
14+17.49 RT 39.00'
14+17.49 RT 39.00' TO (GATE)
14+27.49 RT 39.00'
14+27.49 RT 39.00' TO
14+68.60 RT 39.00'

REMOVE AND REPLACE 4' CHAIN LINK FENCE (SEE NOTE 4)
14+68.60 RT 39.00' TO
14+93.08 RT 39.00' TO
15+00.58 RT 46.98'

LEGEND
- ASPHALT PAVEMENT
- PATTERNED CONCRETE PARKSTRIP
- 4' CONCRETE SIDEWALK

NOTE
1. CONTRACTOR TO PROTECT IN PLACE EXIST TREES WHERE FEASIBLE.
2. CURB AND GUTTER NOT REPLACED AS PART OF THIS PROJECT SHALL BE PROTECTED BY CONTRACTOR. DAMAGE TO PROTECTED CURB AND GUTTER SHALL BE THE RESPONSIBILITY OF THE CONTRACTOR.
3. ALL SIGNS TO BE REMOVED DURING CONSTRUCTION, STORED AND REINSTALLED IN SAME LOCATIONS AFTER PARK STRIP HAS BEEN RECONSTRUCTED.
4. CONTRACTOR TO PROTECT IN PLACE FENCES WHERE FEASIBLE.

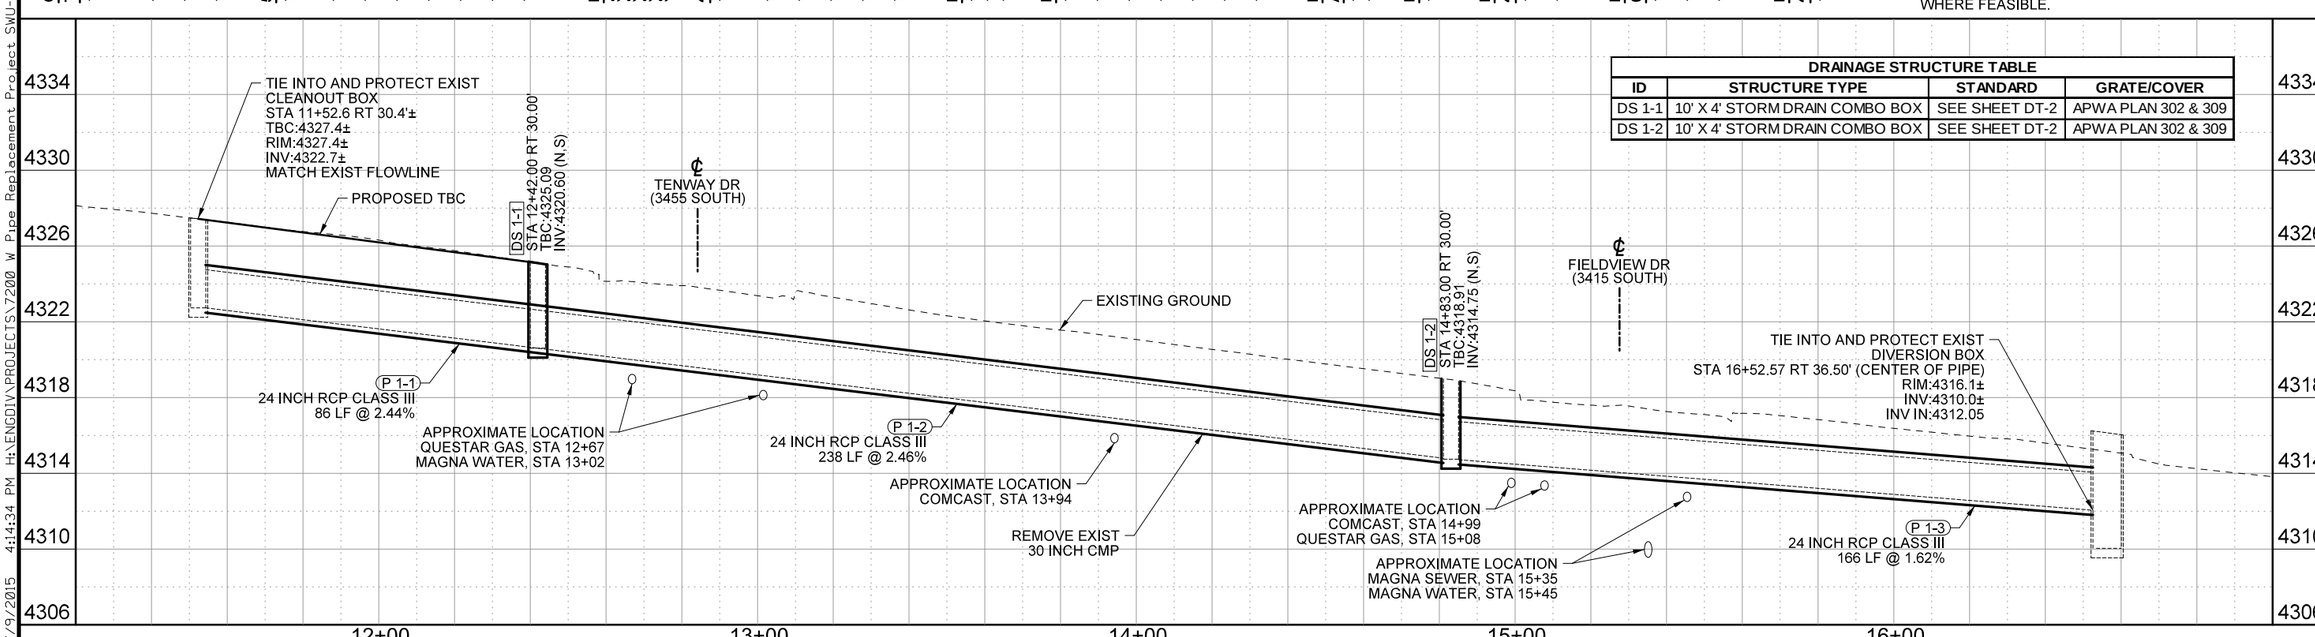

DRAINAGE STRUCTURE TABLE

ID	STRUCTURE TYPE	STANDARD	GRATE/COVER
DS 1-1	10' X 4' STORM DRAIN COMBO BOX	SEE SHEET DT-2	APWA PLAN 302 & 309
DS 1-2	10' X 4' STORM DRAIN COMBO BOX	SEE SHEET DT-2	APWA PLAN 302 & 309

NO.	BY	DATE	REVISIONS	REMARKS

DESIGN | CHECK | DRAWN | CHECK

WEST VALLEY CITY PUBLIC WORKS DEPARTMENT
ENGINEERING DIVISION
3600 CONSTITUTION BOULEVARD
WEST VALLEY CITY, UTAH 84119-3720

7/6/2015
DATE

DESIGN
PROFESSIONAL ENGINEER

7200 WEST PIPE REPLACEMENT
(3500 SOUTH TO 3400 SOUTH)
PLAN AND PROFILE

PROJECT NUMBER WVC ENG SWU-418

SHEET NO. DR-1

7/9/2015 4:14:34 PM H:\ENGDIV\PROJECTS\7200 W Pipe Replacement Project SWU-418\CAD\Drawings\Plan Set\DR-1.dgn