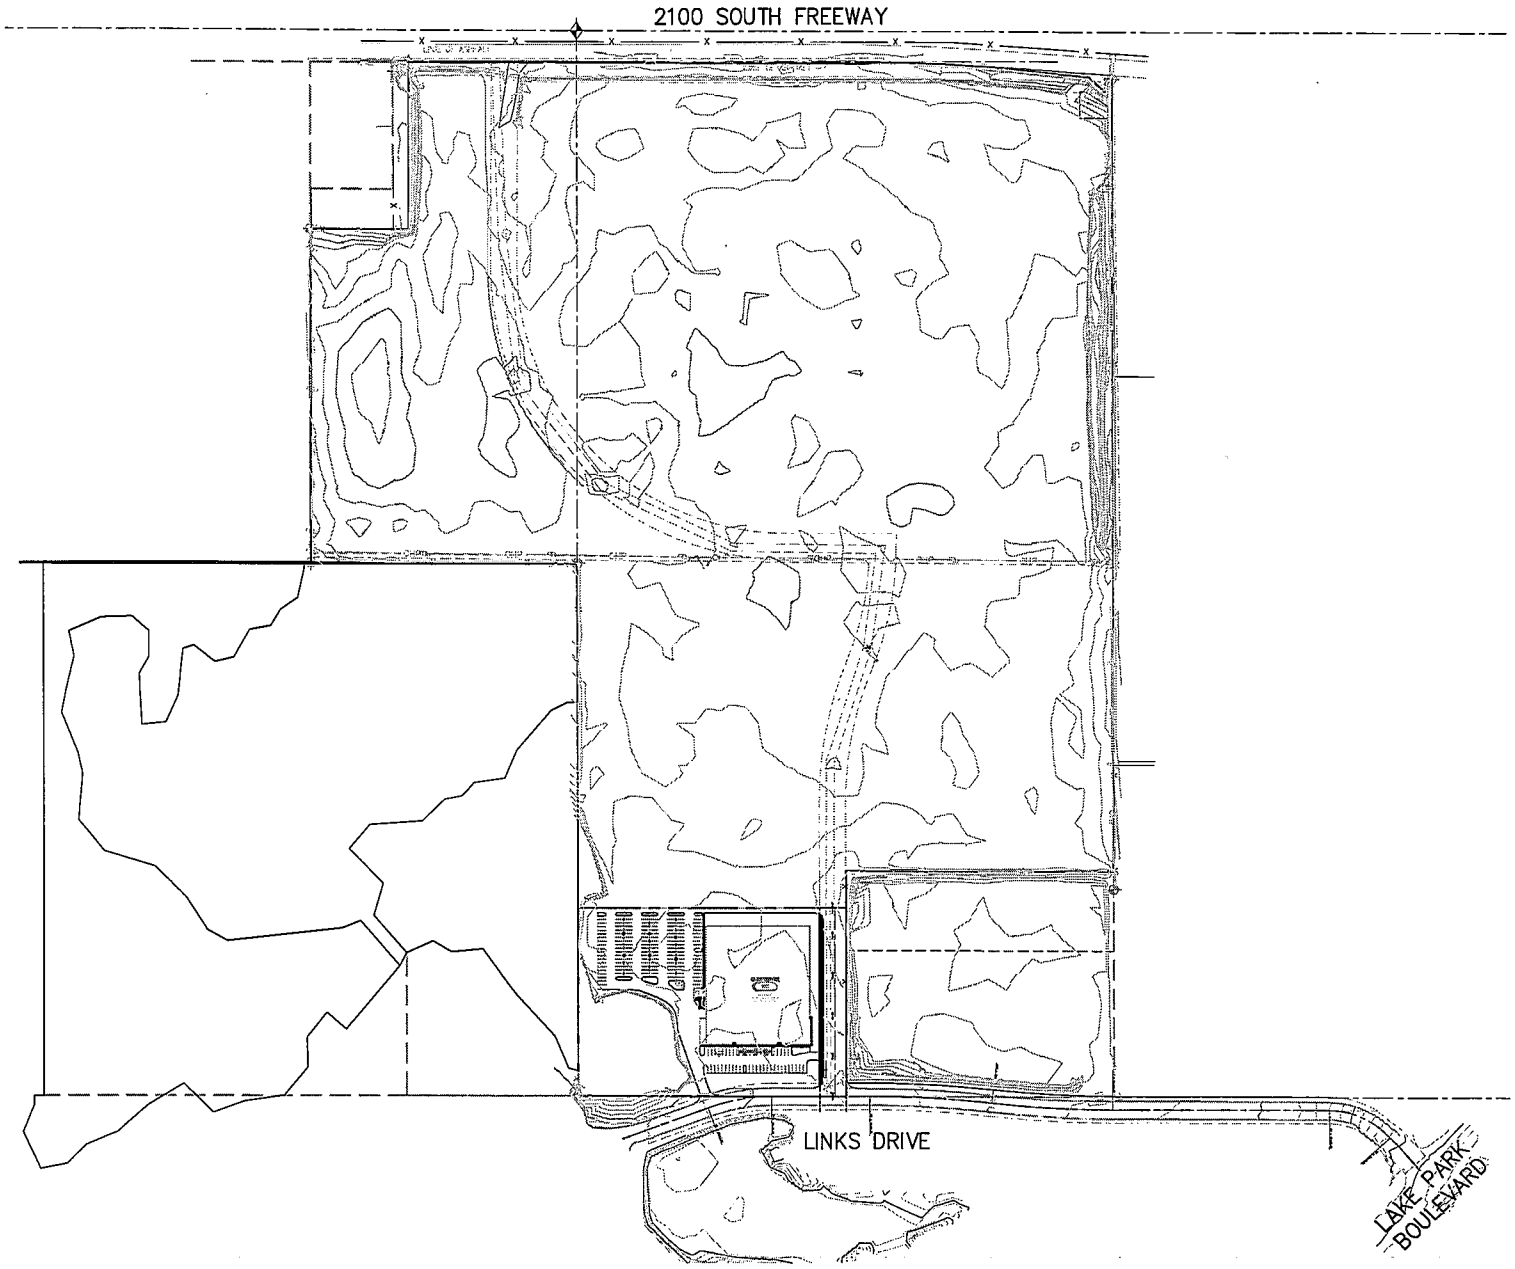
2100 SOUTH FREEWAY
LINKS DRIVE
LAKE PARK BOULEVARD

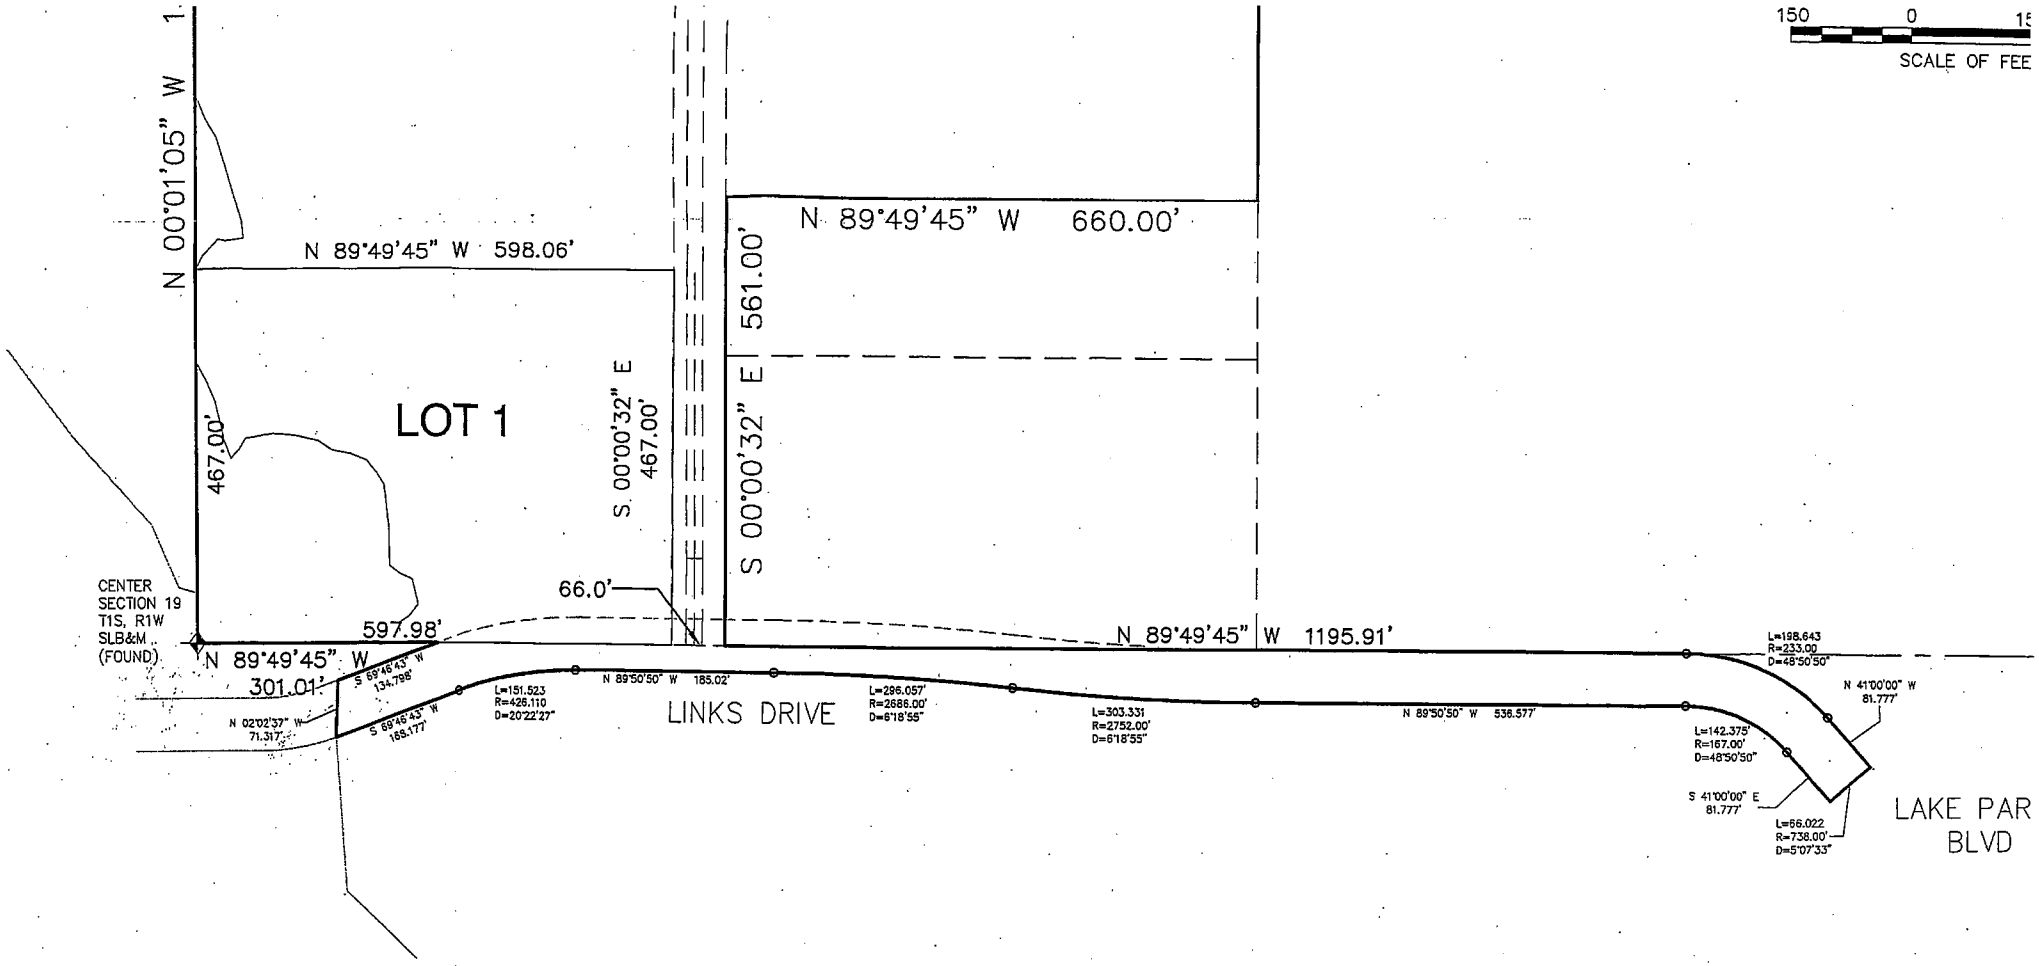

	DATE: 5-07-08	DESIGNED: BDA
	SCALE: 1" = 150'	DRAFTED: ALN