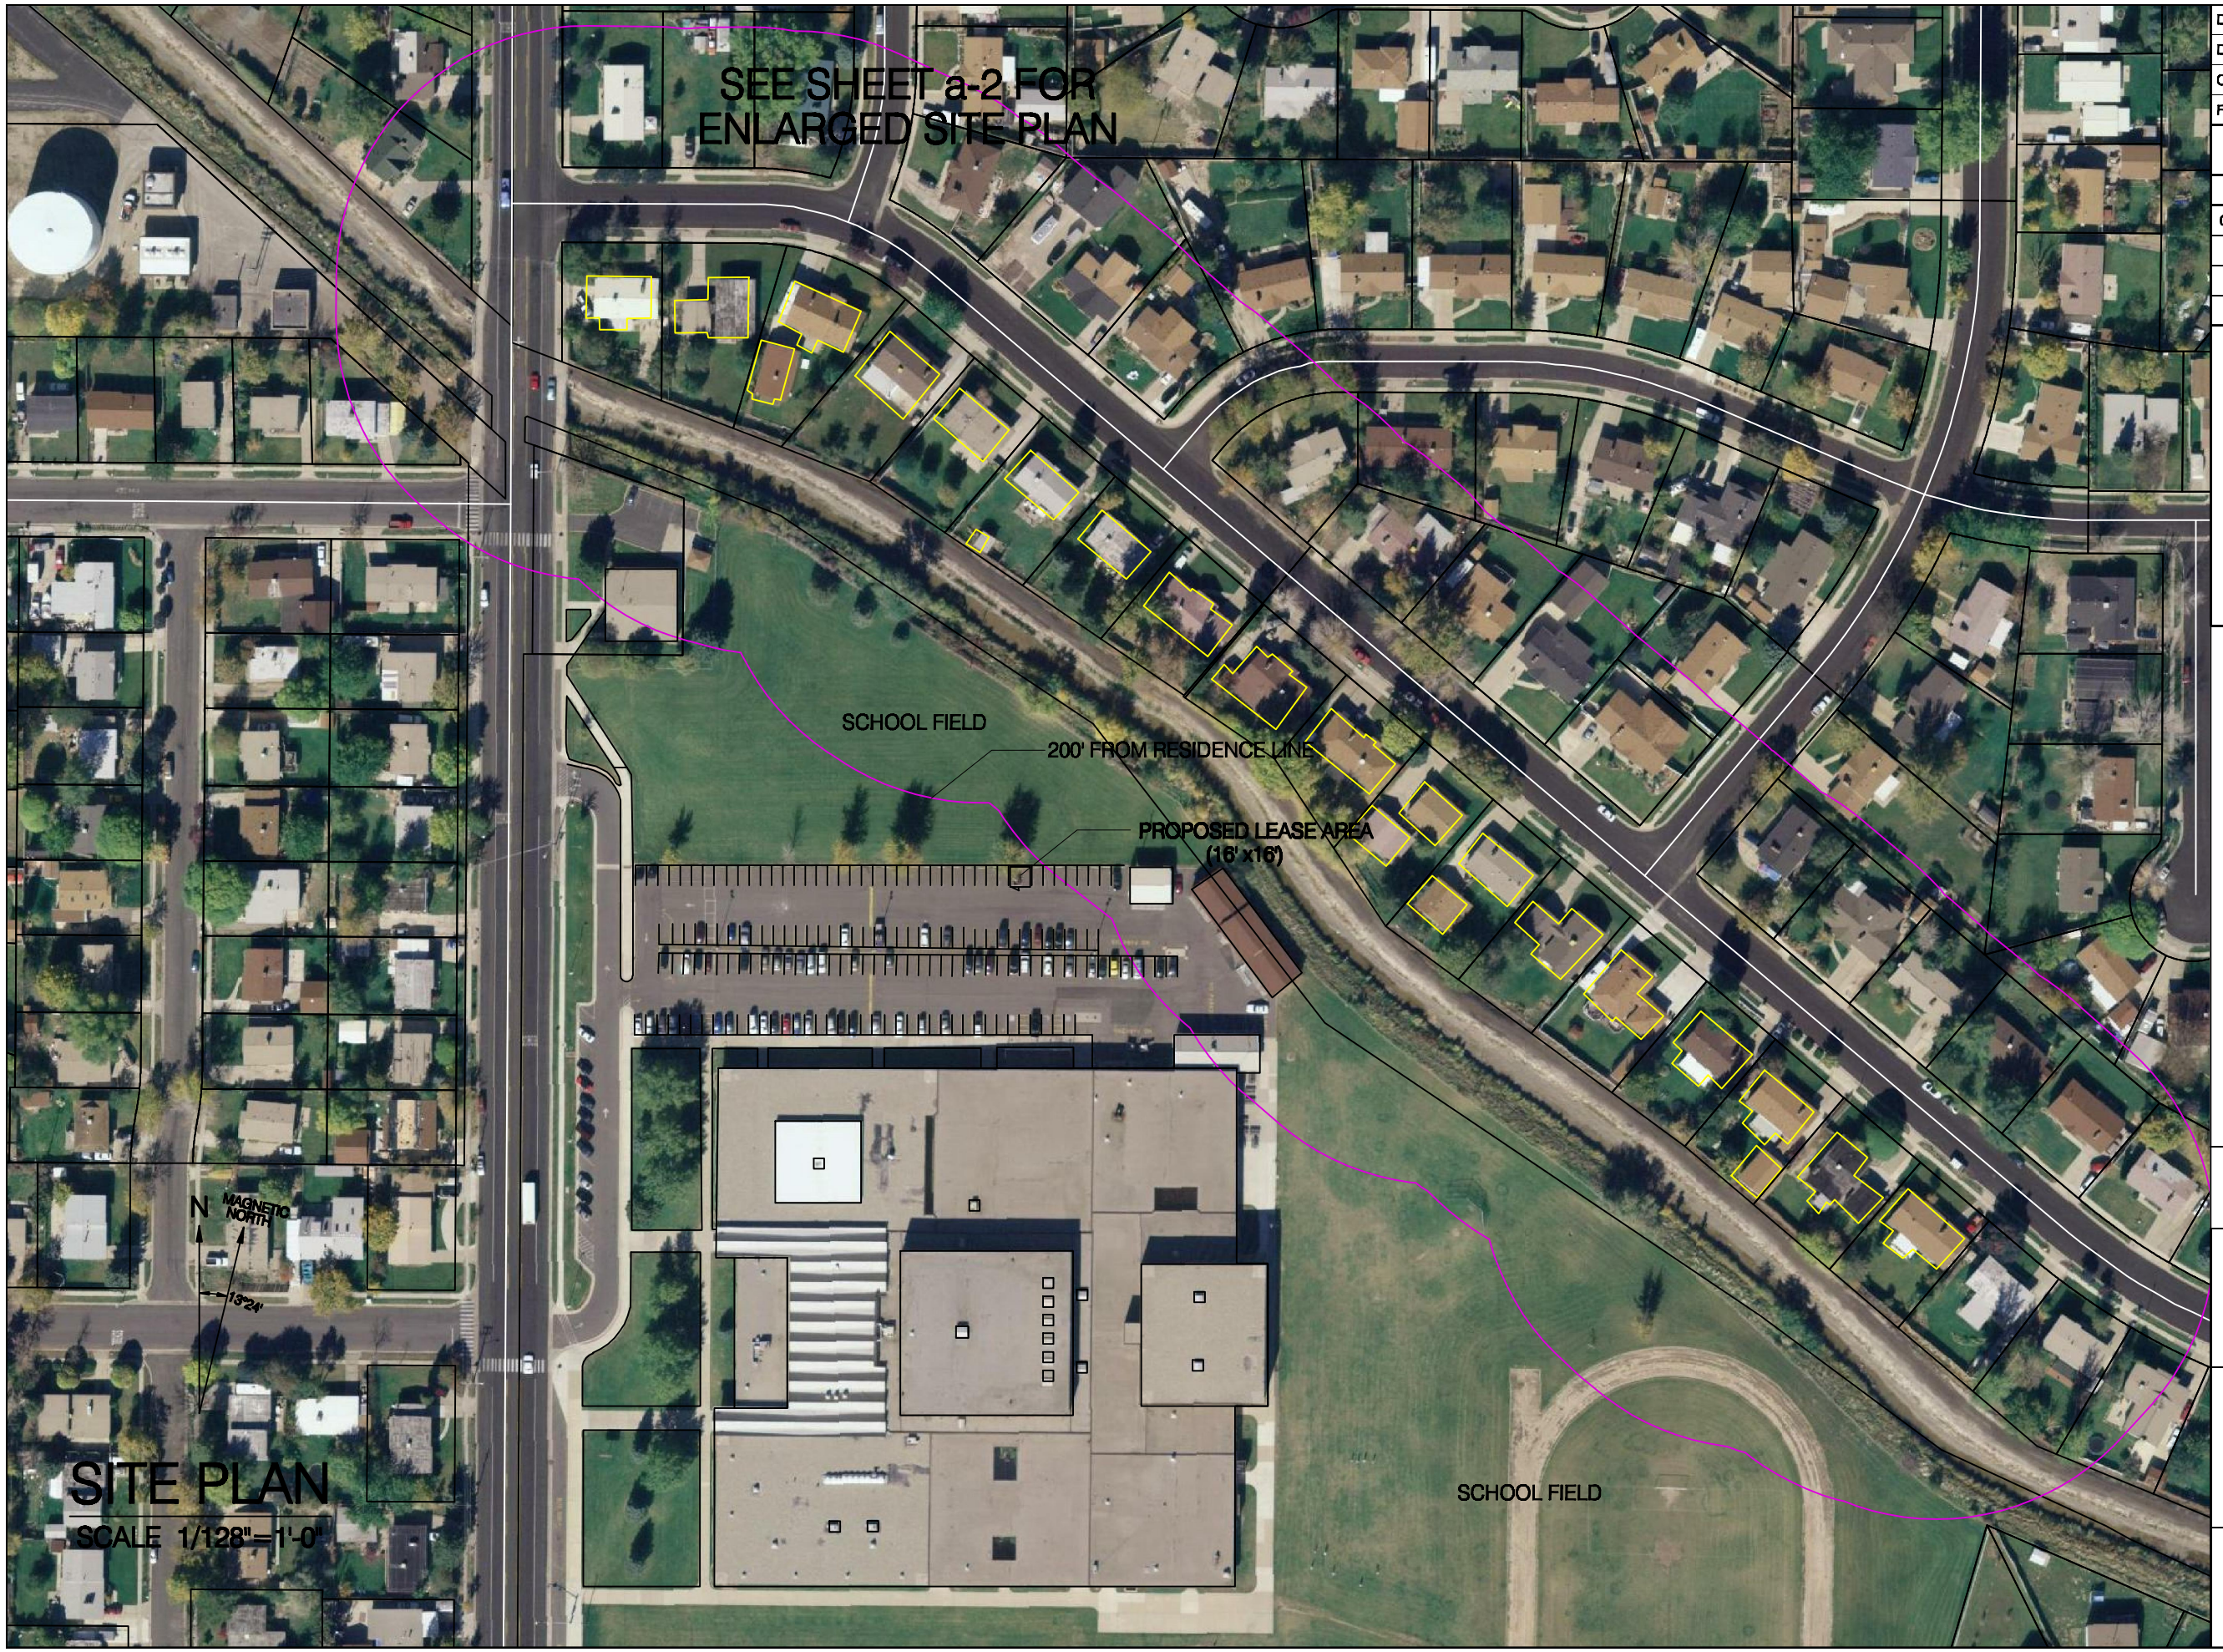

SITE PLAN

SCALE 1/128"=1'-0"

DATE:09-25-2008

DRAWN BY: TYSON HACKIN (COMLINK LS)

CHECKED BY: MIKE HANSEN

FILE: T-MOBILE/KENNEDY JUNIOR HIGH SCHOOL

REVISIONS

DATE	DESCRIPTION	INITIALS
09-25-2008	ZONING DRAWINGS	TLH

NOT VALID UNLESS SIGNED

T-Mobile

121 W. Election Rd.
Suite 330
Draper, UT 84020
801.860.0086
Fax 801.816.4420

COMLINK
LAND SERVICES

860 EAST 4500 SOUTH SUITE 312
SUITE 312
SALT LAKE CITY, UTAH 84107
801-268-4033

SITE NUMBER:

SL01569B

4495 SOUTH 4800 WEST
WEST VALLY CITY, UT. 84120

a-1