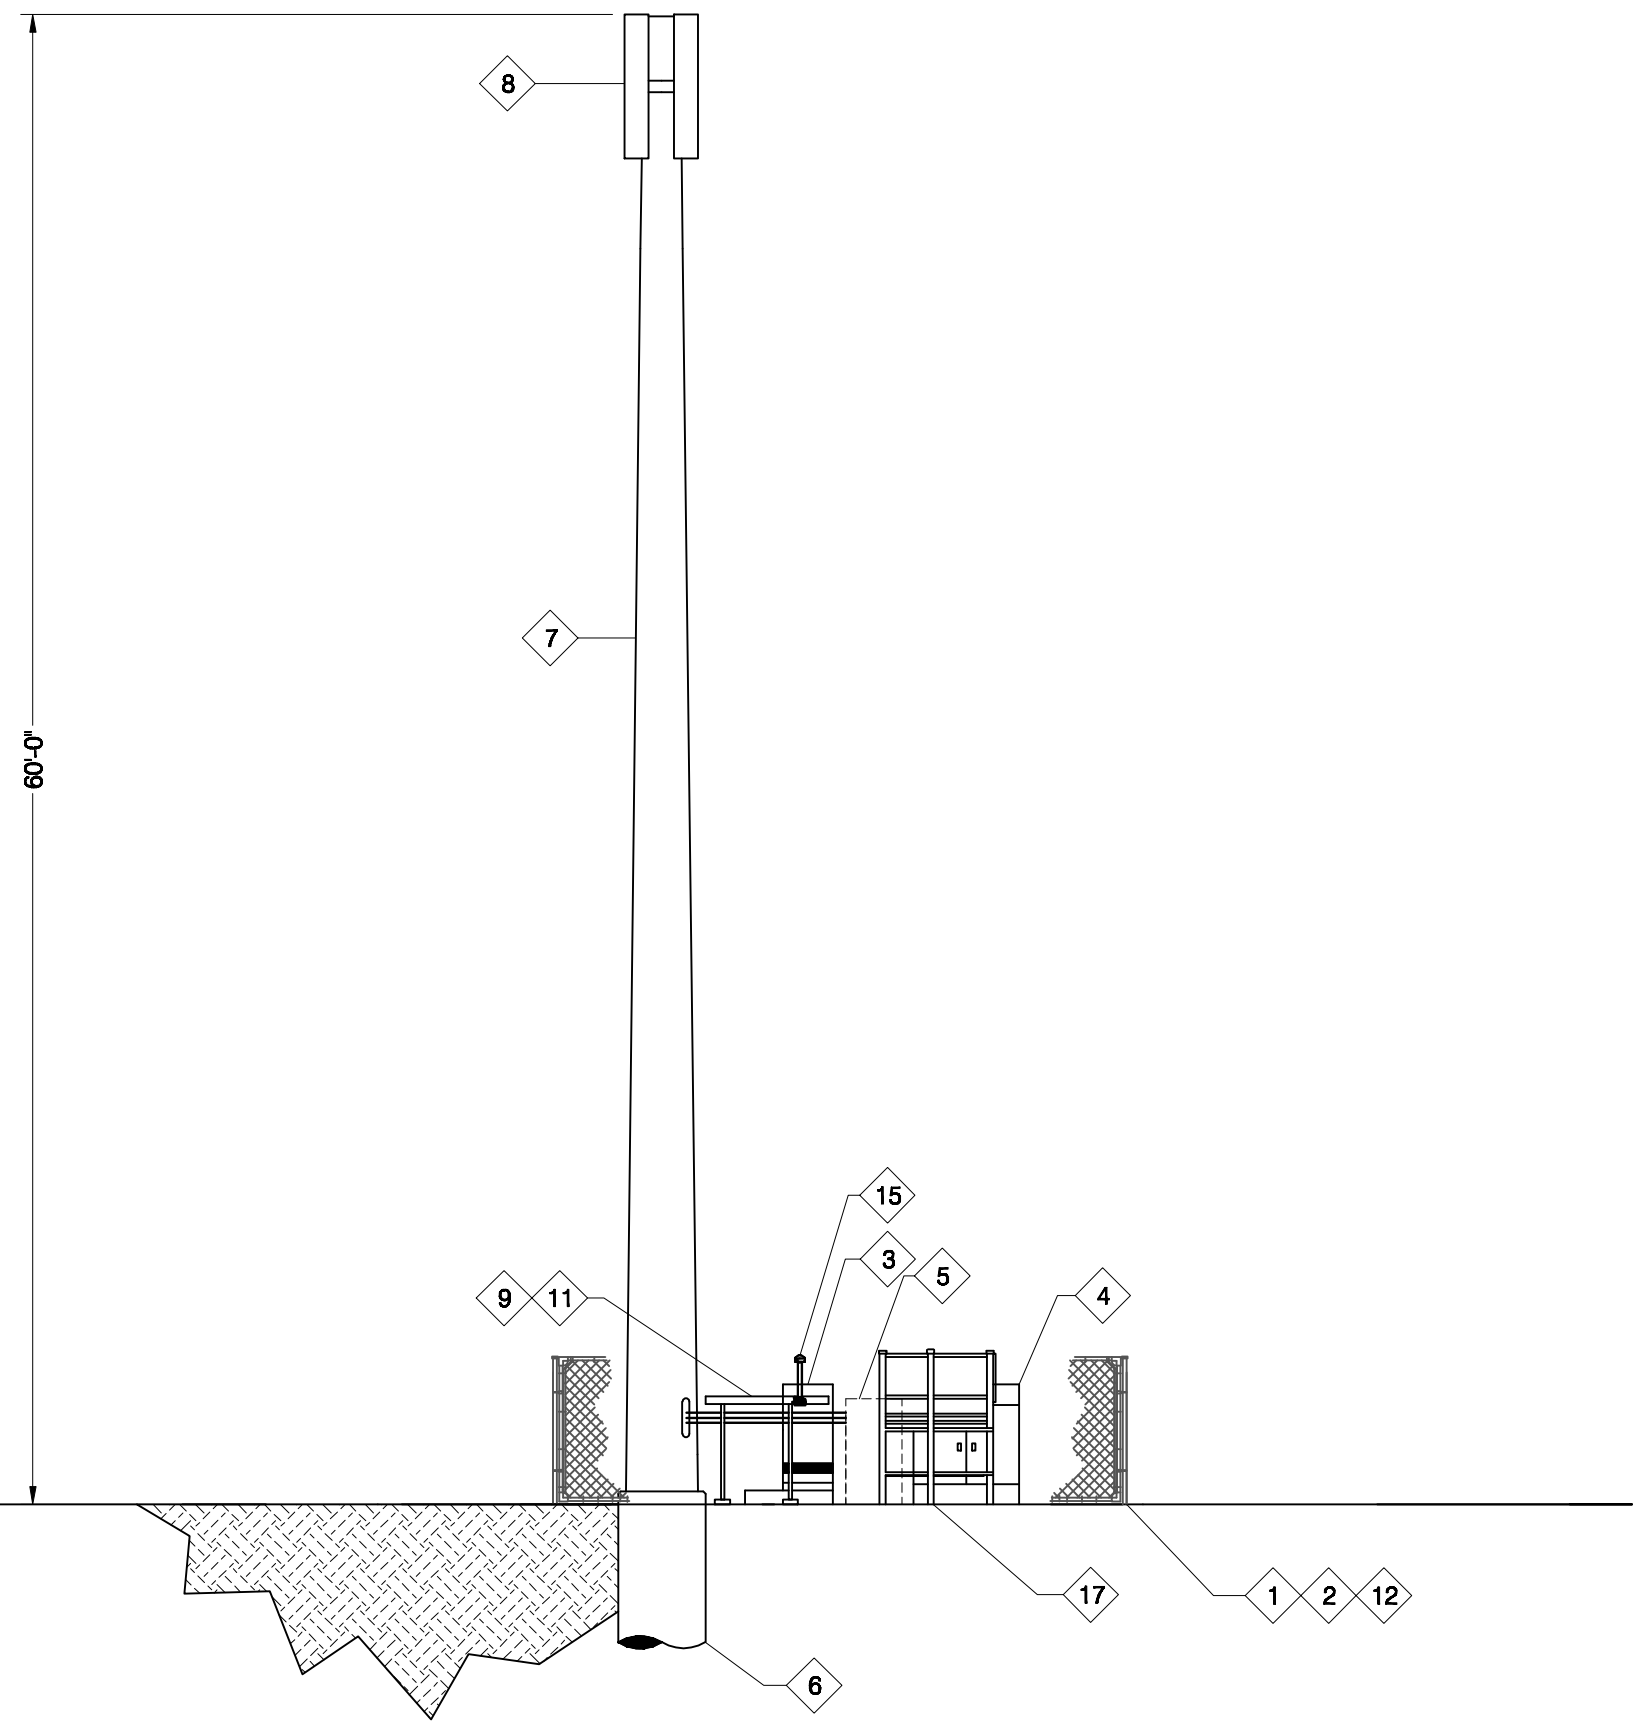

EAST ELEVATION
SCALE:1/8"=1'-0"

CONSTRUCTION PLAN KEYED NOTES

1. LEASE AREA LINE, REFER TO SHEET a-1 FOR ADDITIONAL INFORMATION. (16' x 16')
2. CONCRETE PAD (8'x12')
3. PRIMARY BASE TRANSCEIVER STATION (BTS) LOCATION (PROVIDED BY T-MOBILE).
4. SECONDARY BASE TRANSCEIVER STATION (BTS) LOCATION (PROVIDED BY T-MOBILE).
5. SYSTEM DEMARCATION CABINET (BASE CONNECTION TO BTS UNITS) TELEPHONE CONNECTION AND ANTENNA CONNECTION
6. NEW ANTENNA SUPPORT STRUCTURE FOUNDATION ENGINEERING DONE BY OTHERS
7. NEW 60' ANTENNA SUPPORT STRUCTURE (PROVIDED BY T-MOBILE) SEE T-MOBILE PROJECT MANUAL FOR EXACT TYPE
8. PCS FLUSH MOUNT ANTENNAS (PROVIDED BY T-MOBILE)
9. COAXIAL CABLING TO ANTENNAS (PROVIDED BY T-MOBILE)
10. SEE SHEETS e-2, e-3, e-4 FOR GROUNDING TYPICAL.
11. PEDESTAL MOUNTED WAVE GUIDE BRIDGE
12. NEW 6' CHAIN LINK FENCE TO SURROUND LEASE AREA PERIMETER
13. 6' WIDE SWINGING CHAIN LINK GATE (TO MATCH EXISTING GATES ON PREMISES)
14. TWO SPOTLIGHTS WITH 2 HOUR TIMERS MOUNTED ON 6' METAL POLE WITH "T" FRAME
15. GPS ANTENNA (PROVIDED BY T-MOBILE)
16. BATTERY CABINET (PROVIDED BY T-MOBILE).
17. METER BASE AND TELCO BOX PEDESTAL

NOTE:
VERIFY WITH PLANNING AND ZONING APPROVALS AND "FINAL" SITE CONFIGURATION SHEET FROM R.F. ENGINEER.

DATE:09-25-2008
DRAWN BY: TYSON HACKIN (COMLINK LS)
CHECKED BY: MIKE HANSEN
FILE: T-MOBILE/KENNEDY JUNIOR HIGH SCHOOL

REVISIONS

DATE	DESCRIPTION	INITIALS
09-25-2008	ZONING DRAWINGS	TLH

NOT VALID UNLESS SIGNED

T-Mobile
121 W. Election Rd.
Suite 330
Draper, UT 84020
801.860.0086
Fax 801.816.4420

COMLINK LAND SERVICES
860 EAST 4500 SOUTH SUITE 312
SUITE 312
SALT LAKE CITY, UTAH 84107
801-288-4033

SITE NUMBER:
SL01569B
4495 SOUTH 4800 WEST
WEST VALLY CITY, UT. 84120

a-3