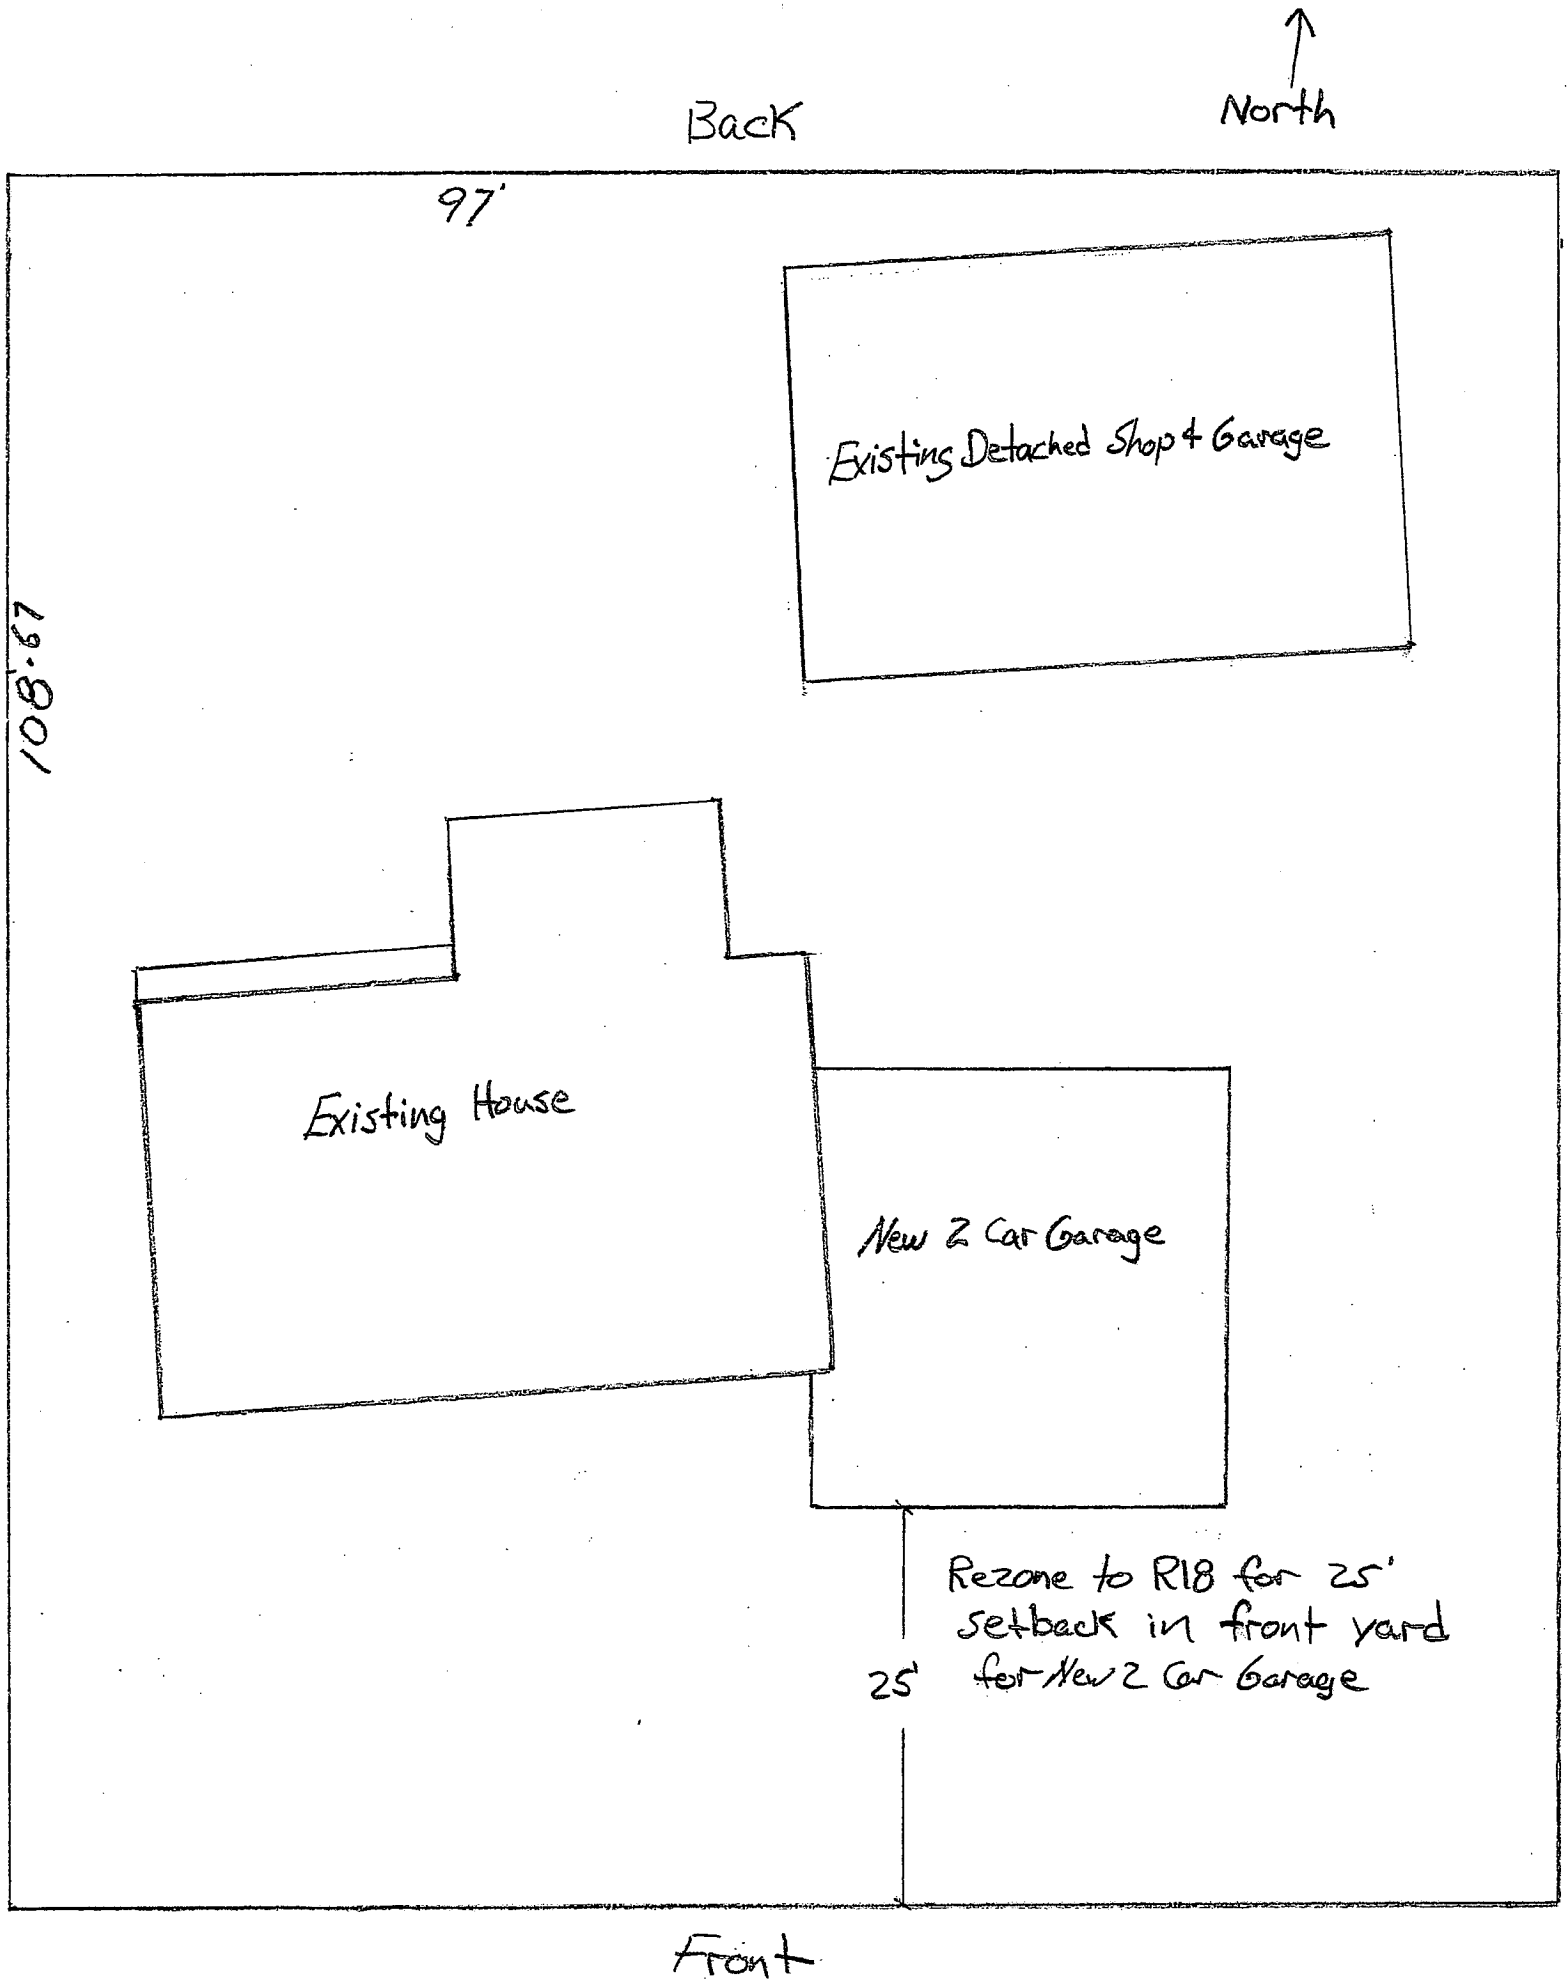
North
Back
97'
Existing Detached Shop & Garage
108.67
Existing House
New 2 Car Garage
Rezone to R18 for 25' setback in front yard for New 2 Car Garage
25'
Front