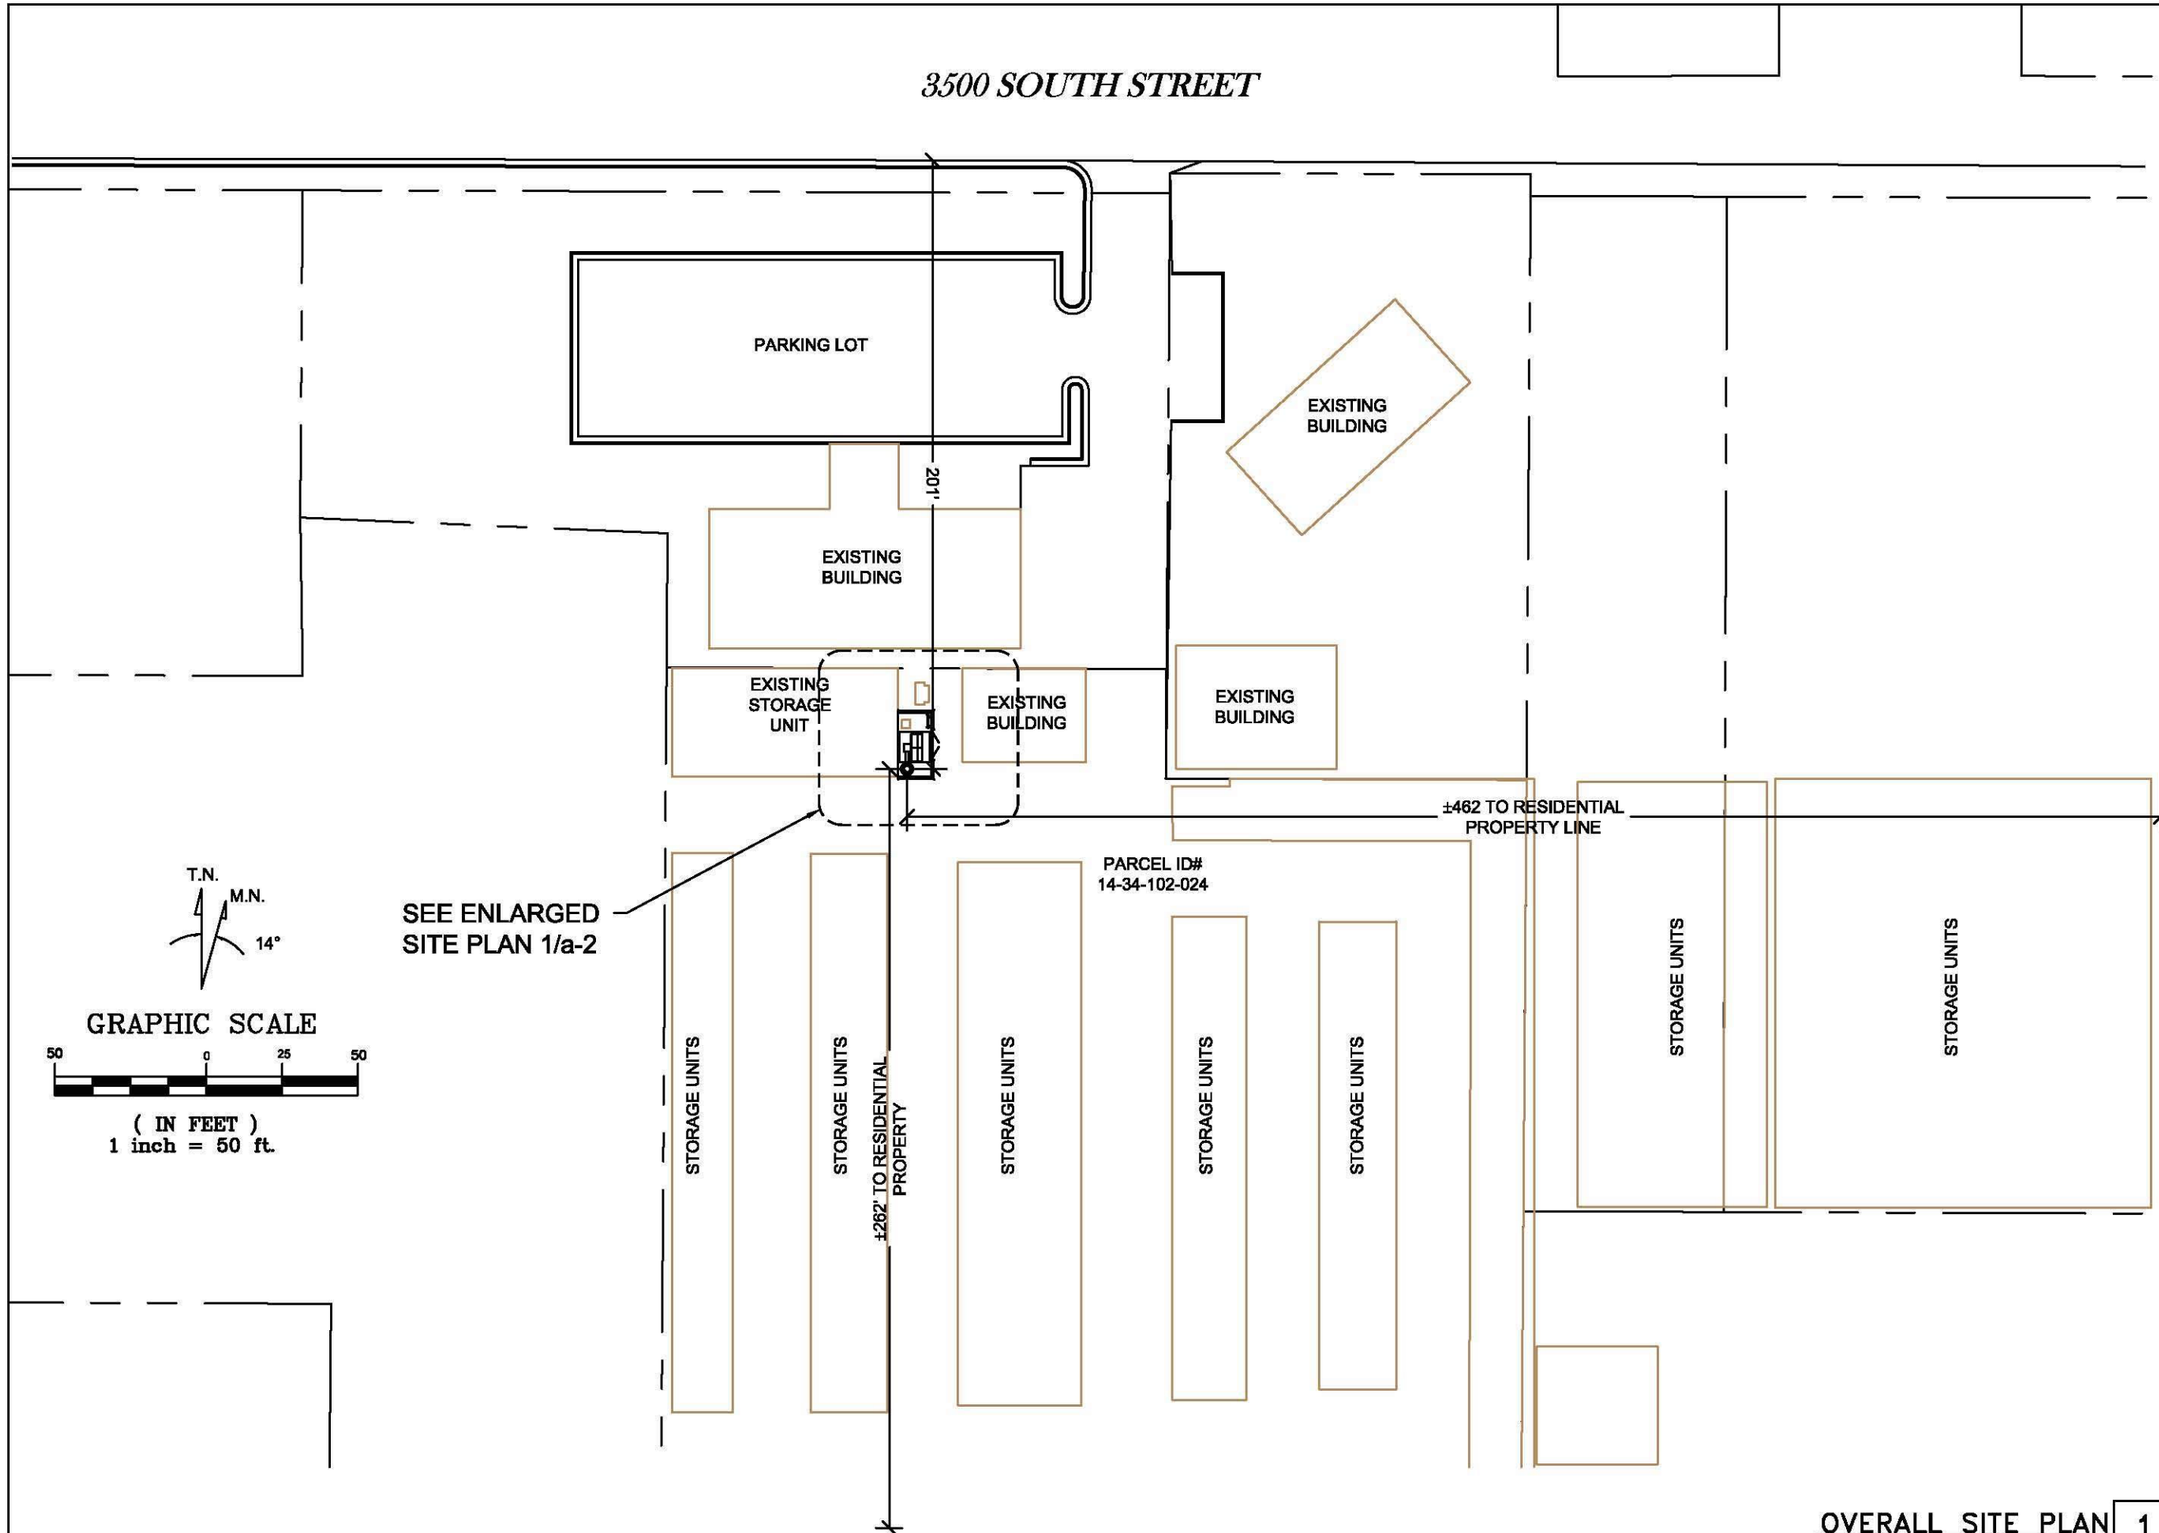


OVERALL SITE PLAN 1

SCALE: 1"=25

| | |
|---|---|
| DATE: | 6/17/08 |
| DRAWN BY: | DESTINY DESIGN |
| CHECKED BY: | TC |
| FILE: | SLO1128D NATIONAL STORAGE |

REVISIONS

| DATE | DESCRIPTION | INITIAL |
|---|---|---|
| 6/17/08 | ZONING DRAWING | DD |
| . | . | . |
| | | |
| | | |
| | | |

T-Mobile
121 W. Election Rd.
Suite 330
Draper, UT. 84020
(801) 816-4422
FAX (801) 816-4420

LAND DESIGN & DEVELOPMENT LLC
C/O 121 W. Election Rd.
Suite 330
Draper, UT. 84020

SITE NUMBER:
SL01128D
NATIONAL STORAGE
7125 WEST 3500 SOUTH
WEST VALLEY CITY, UT

a-1