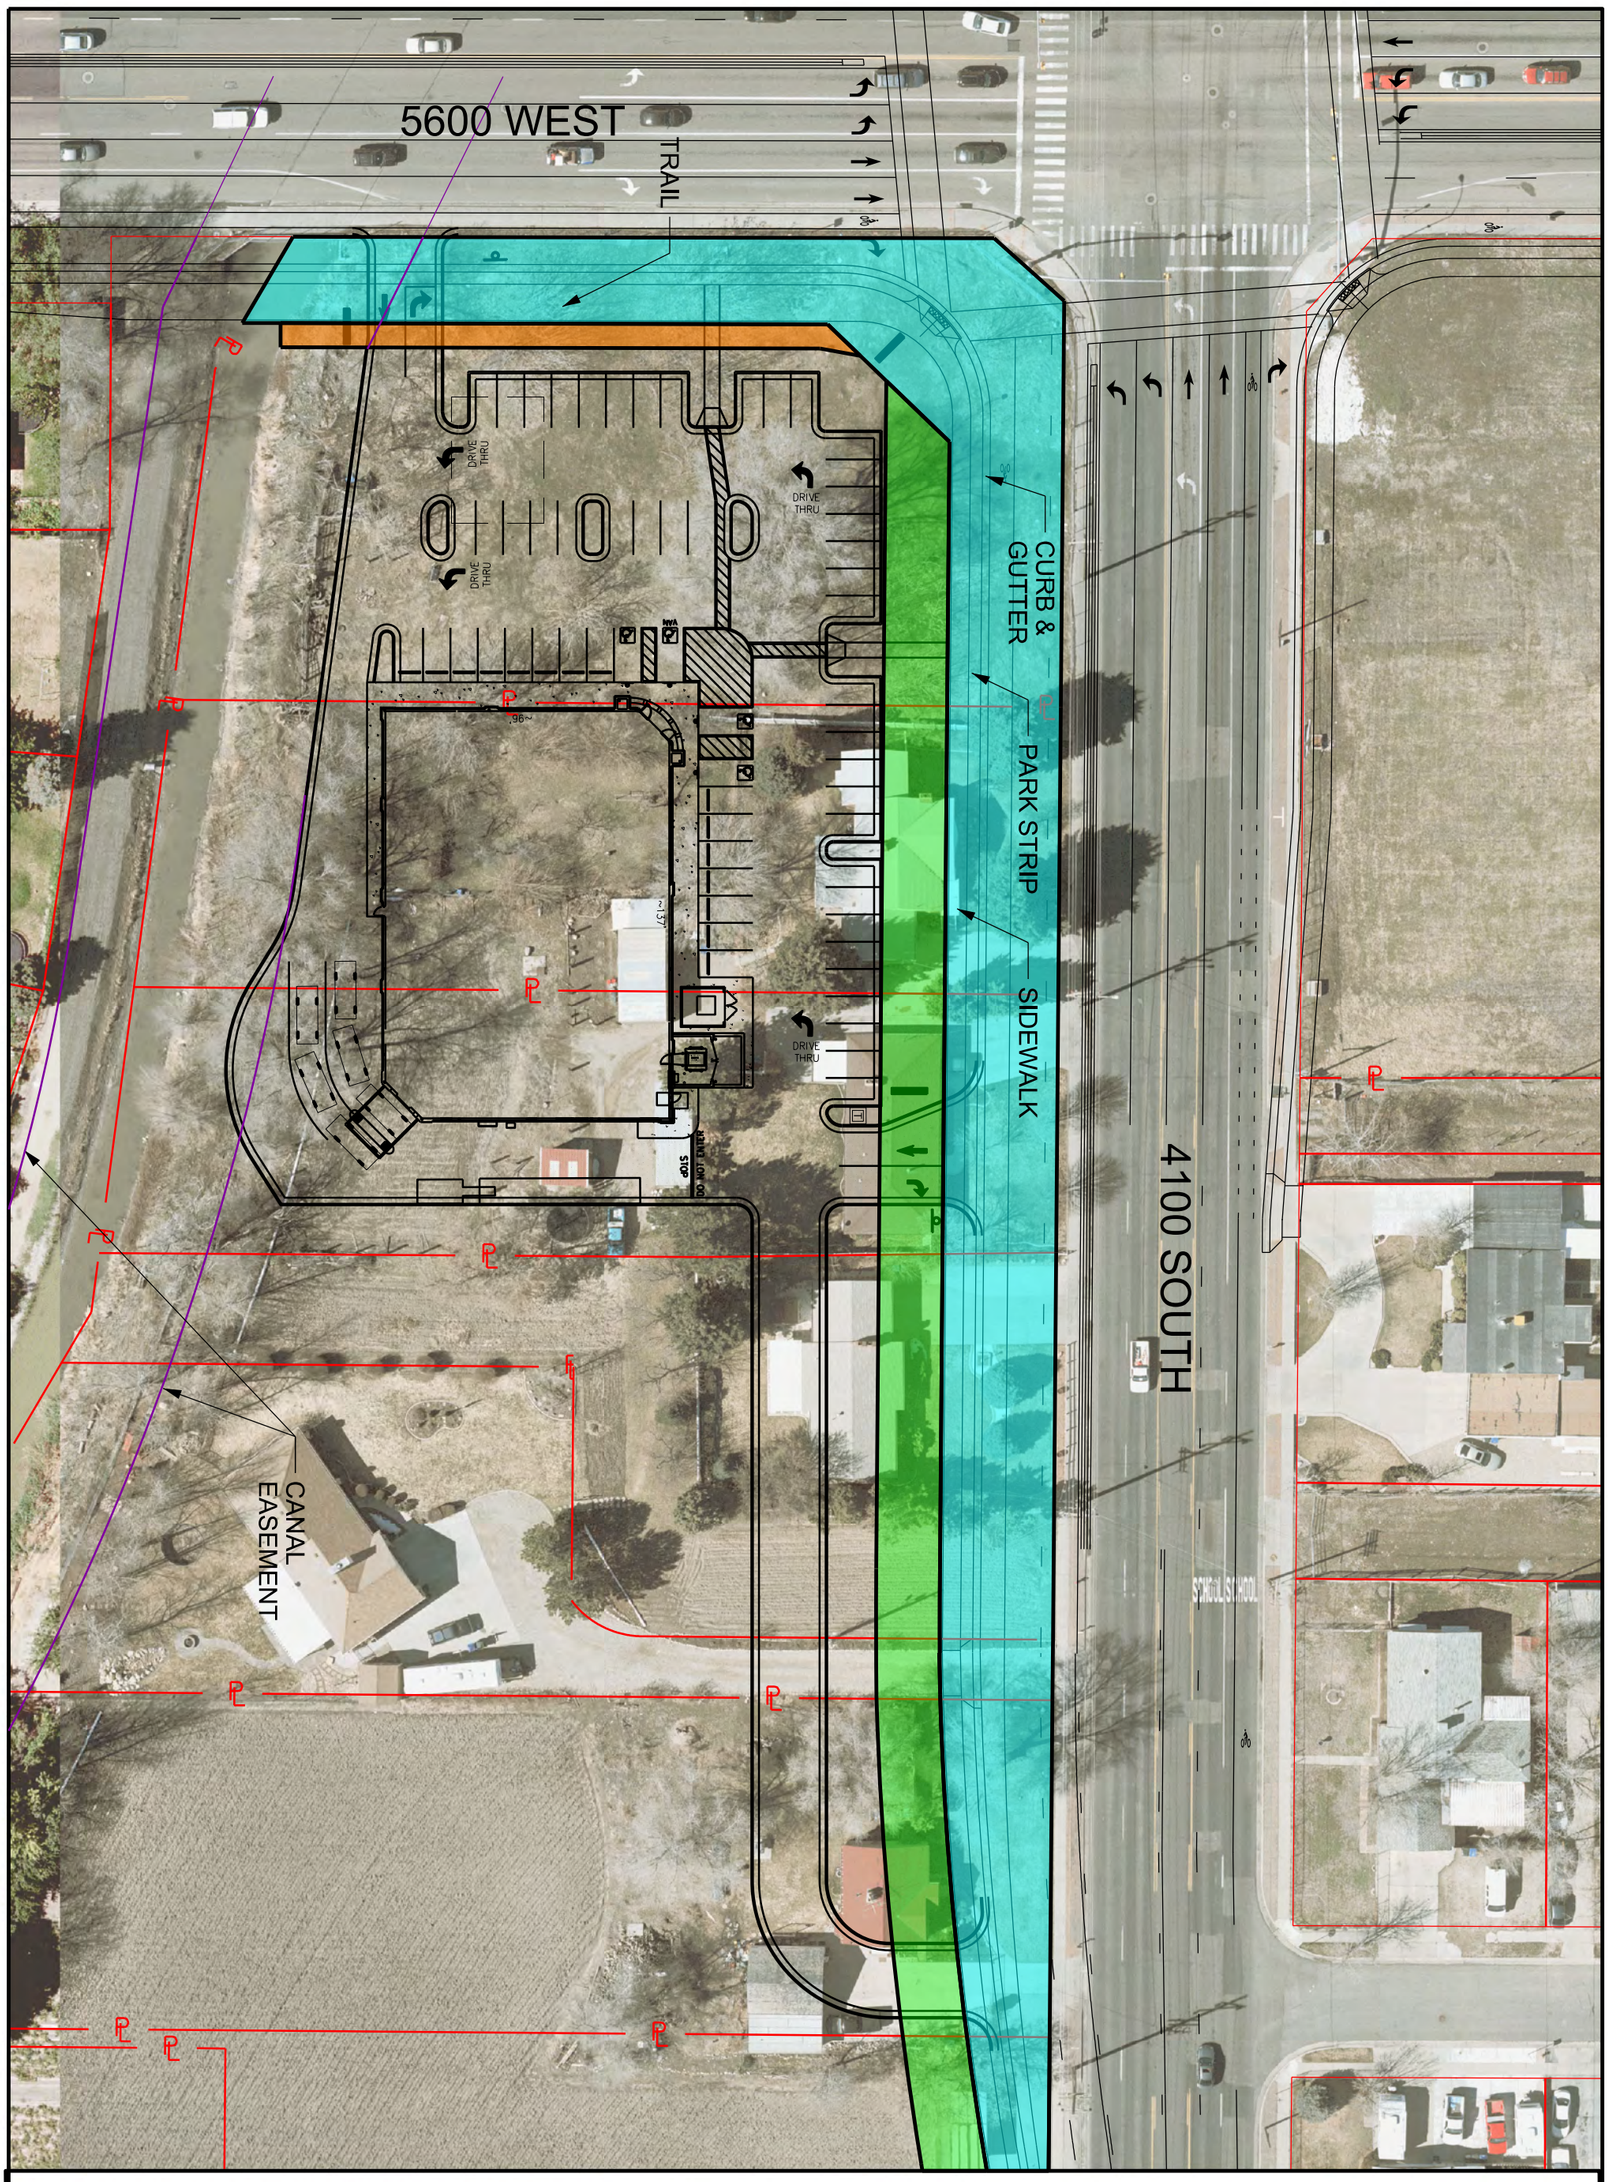

RIGHT OF WAY EXHIBIT

- 5600 WEST & 4100 SOUTH -

DRAFT 1/28/2015

UDOT Property Acquisition

RMP Utility Easement

Irrigation Easement

FEET

25 0 50 100