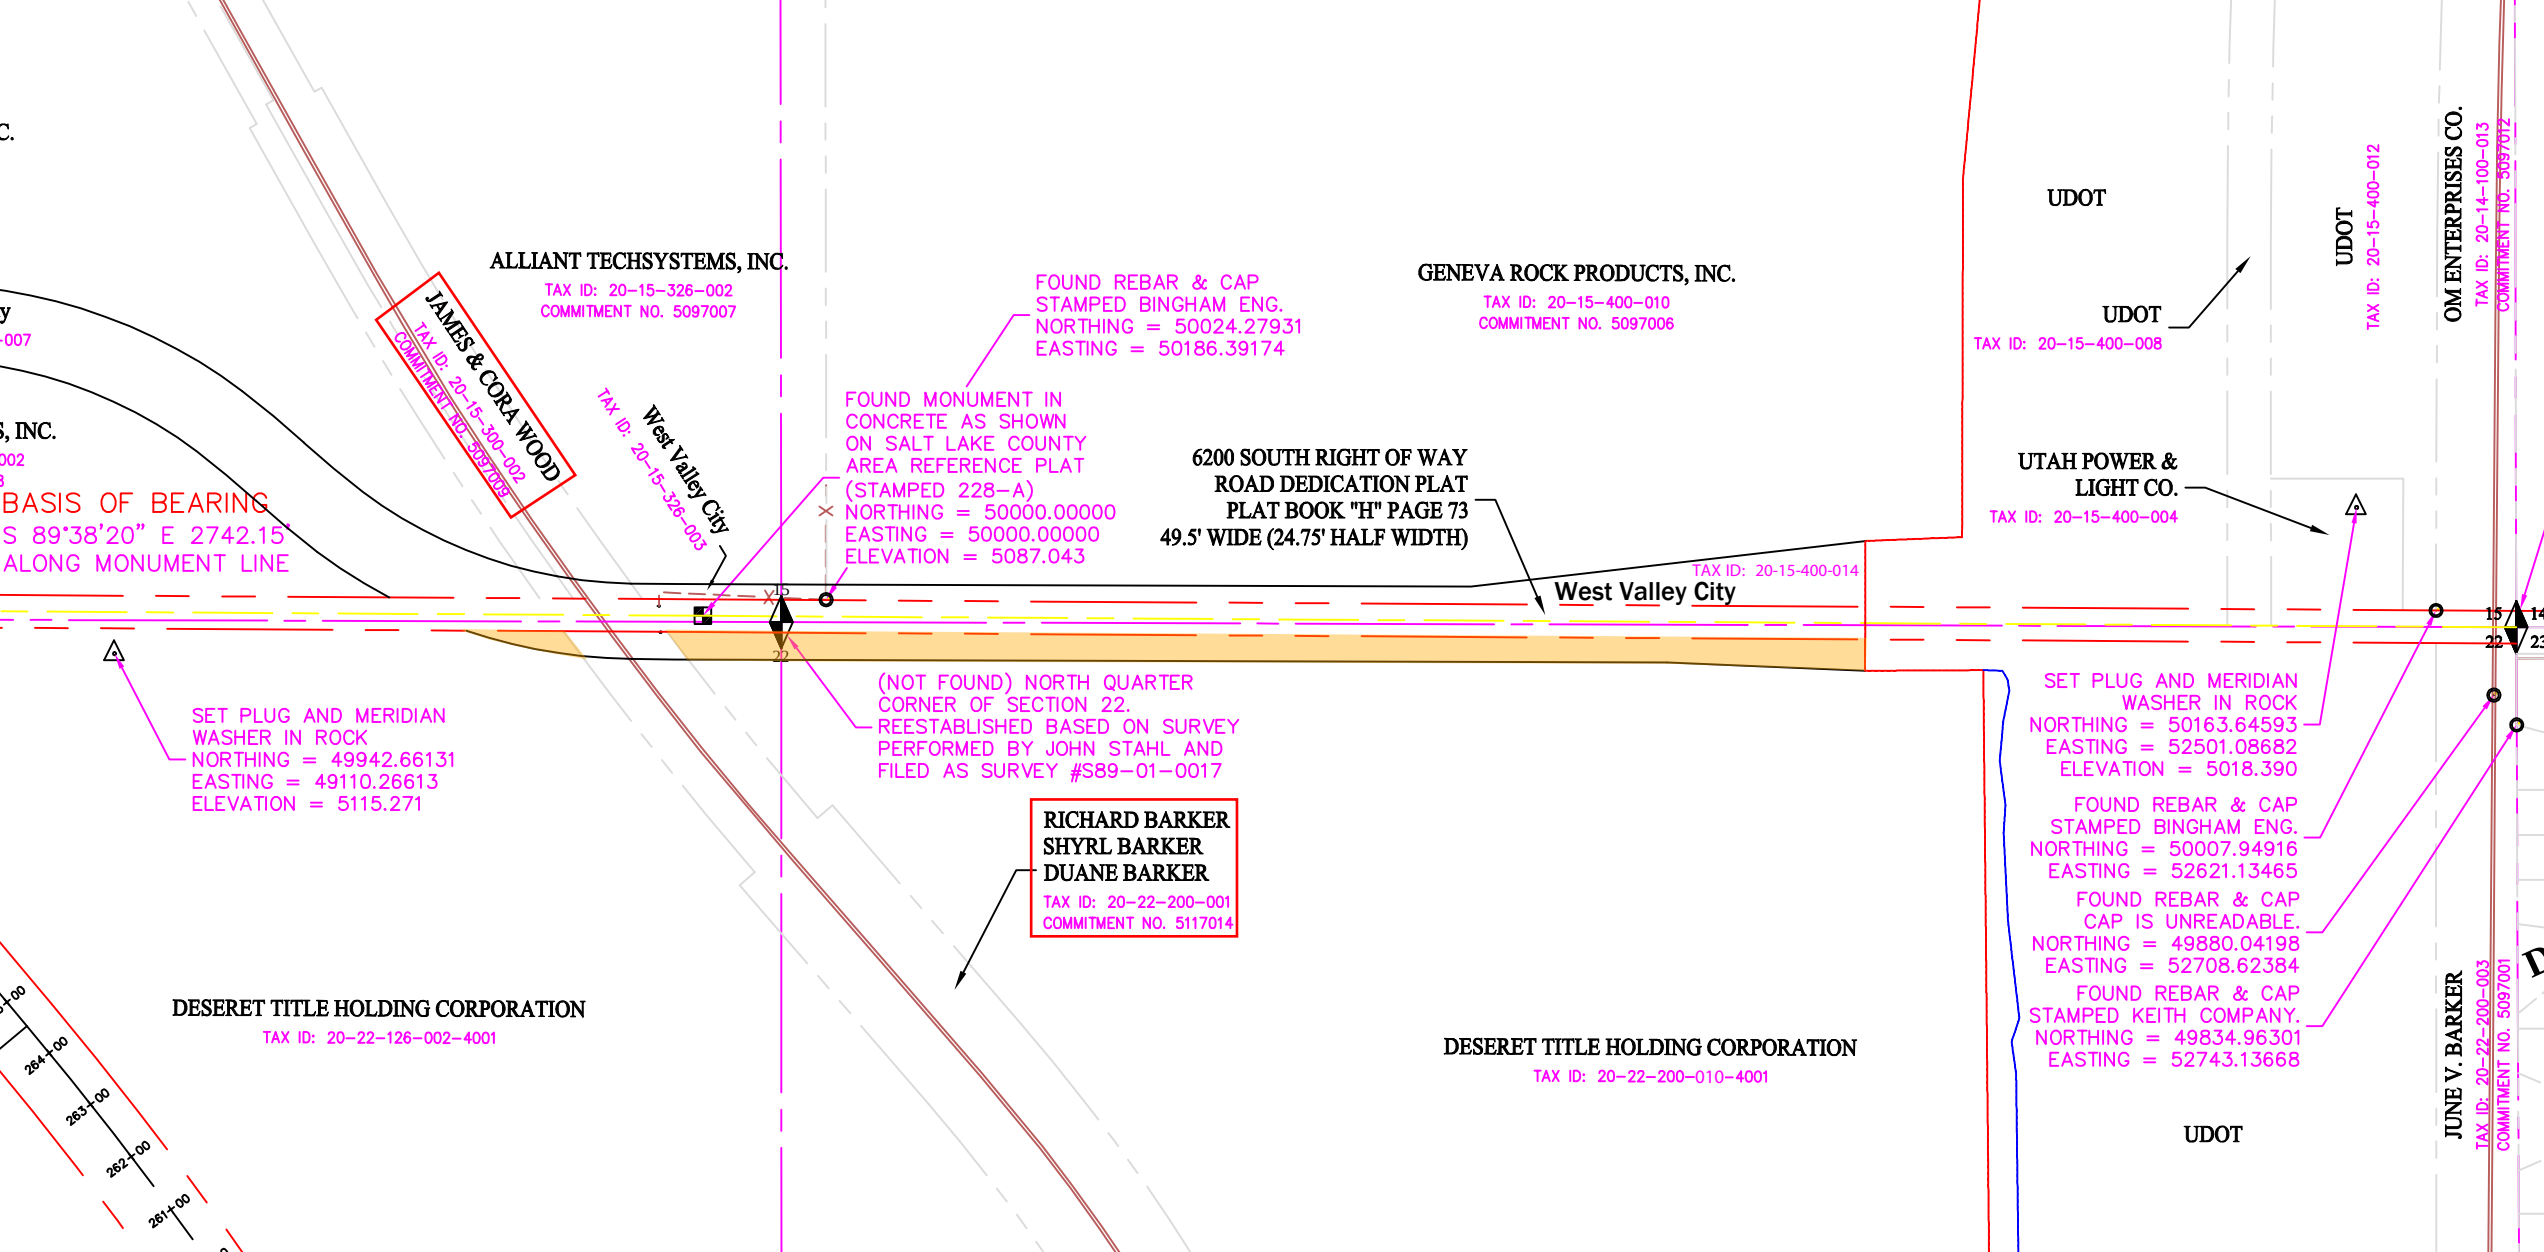
C.
y
-007
S, INC.
002
3
BASIS OF BEARING
S 89°38'20" E 2742.15'
ALONG MONUMENT LINE
ALLIANT TECHSYSTEMS, INC.
TAX ID: 20-15-326-002
COMMITMENT NO. 5097007
JAMES & CORA WOOD
TAX ID: 20-15-300-002
COMMITMENT NO. 5097009
West Valley City
TAX ID: 20-15-326-003
FOUND REBAR & CAP
STAMPED BINGHAM ENG.
NORTHING = 50024.27931
EASTING = 50186.39174
FOUND MONUMENT IN
CONCRETE AS SHOWN
ON SALT LAKE COUNTY
AREA REFERENCE PLAT
(STAMPED 228-A)
NORTHING = 50000.00000
EASTING = 50000.00000
ELEVATION = 5087.043
GENEVA ROCK PRODUCTS, INC.
TAX ID: 20-15-400-010
COMMITMENT NO. 5097006
UDOT
UDOT
TAX ID: 20-15-400-008
UDOT
TAX ID: 20-15-400-012
OM ENTERPRISES CO.
TAX ID: 20-14-100-013
COMMITMENT NO. 5097012
6200 SOUTH RIGHT OF WAY
ROAD DEDICATION PLAT
PLAT BOOK "H" PAGE 73
49.5' WIDE (24.75' HALF WIDTH)
UTAH POWER &
LIGHT CO.
TAX ID: 20-15-400-004
TAX ID: 20-15-400-014
West Valley City
15
22
SET PLUG AND MERIDIAN
WASHER IN ROCK
NORTHING = 49942.66131
EASTING = 49110.26613
ELEVATION = 5115.271
(NOT FOUND) NORTH QUARTER
CORNER OF SECTION 22.
REESTABLISHED BASED ON SURVEY
PERFORMED BY JOHN STAHL AND
FILED AS SURVEY #S89-01-0017
SET PLUG AND MERIDIAN
WASHER IN ROCK
NORTHING = 50163.64593
EASTING = 52501.08682
ELEVATION = 5018.390
FOUND REBAR & CAP
STAMPED BINGHAM ENG.
NORTHING = 50007.94916
EASTING = 52621.13465
FOUND REBAR & CAP
CAP IS UNREADABLE.
NORTHING = 49880.04198
EASTING = 52708.62384
FOUND REBAR & CAP
STAMPED KEITH COMPANY.
NORTHING = 49834.96301
EASTING = 52743.13668
RICHARD BARKER
SHYRL BARKER
DUANE BARKER
TAX ID: 20-22-200-001
COMMITMENT NO. 5117014
DESERET TITLE HOLDING CORPORATION
TAX ID: 20-22-126-002-4001
DESERET TITLE HOLDING CORPORATION
TAX ID: 20-22-200-010-4001
UDOT
JUNE V. BARKER
TAX ID: 20-22-200-003
COMMITMENT NO. 5097001
264+00
263+00
262+00
261+00