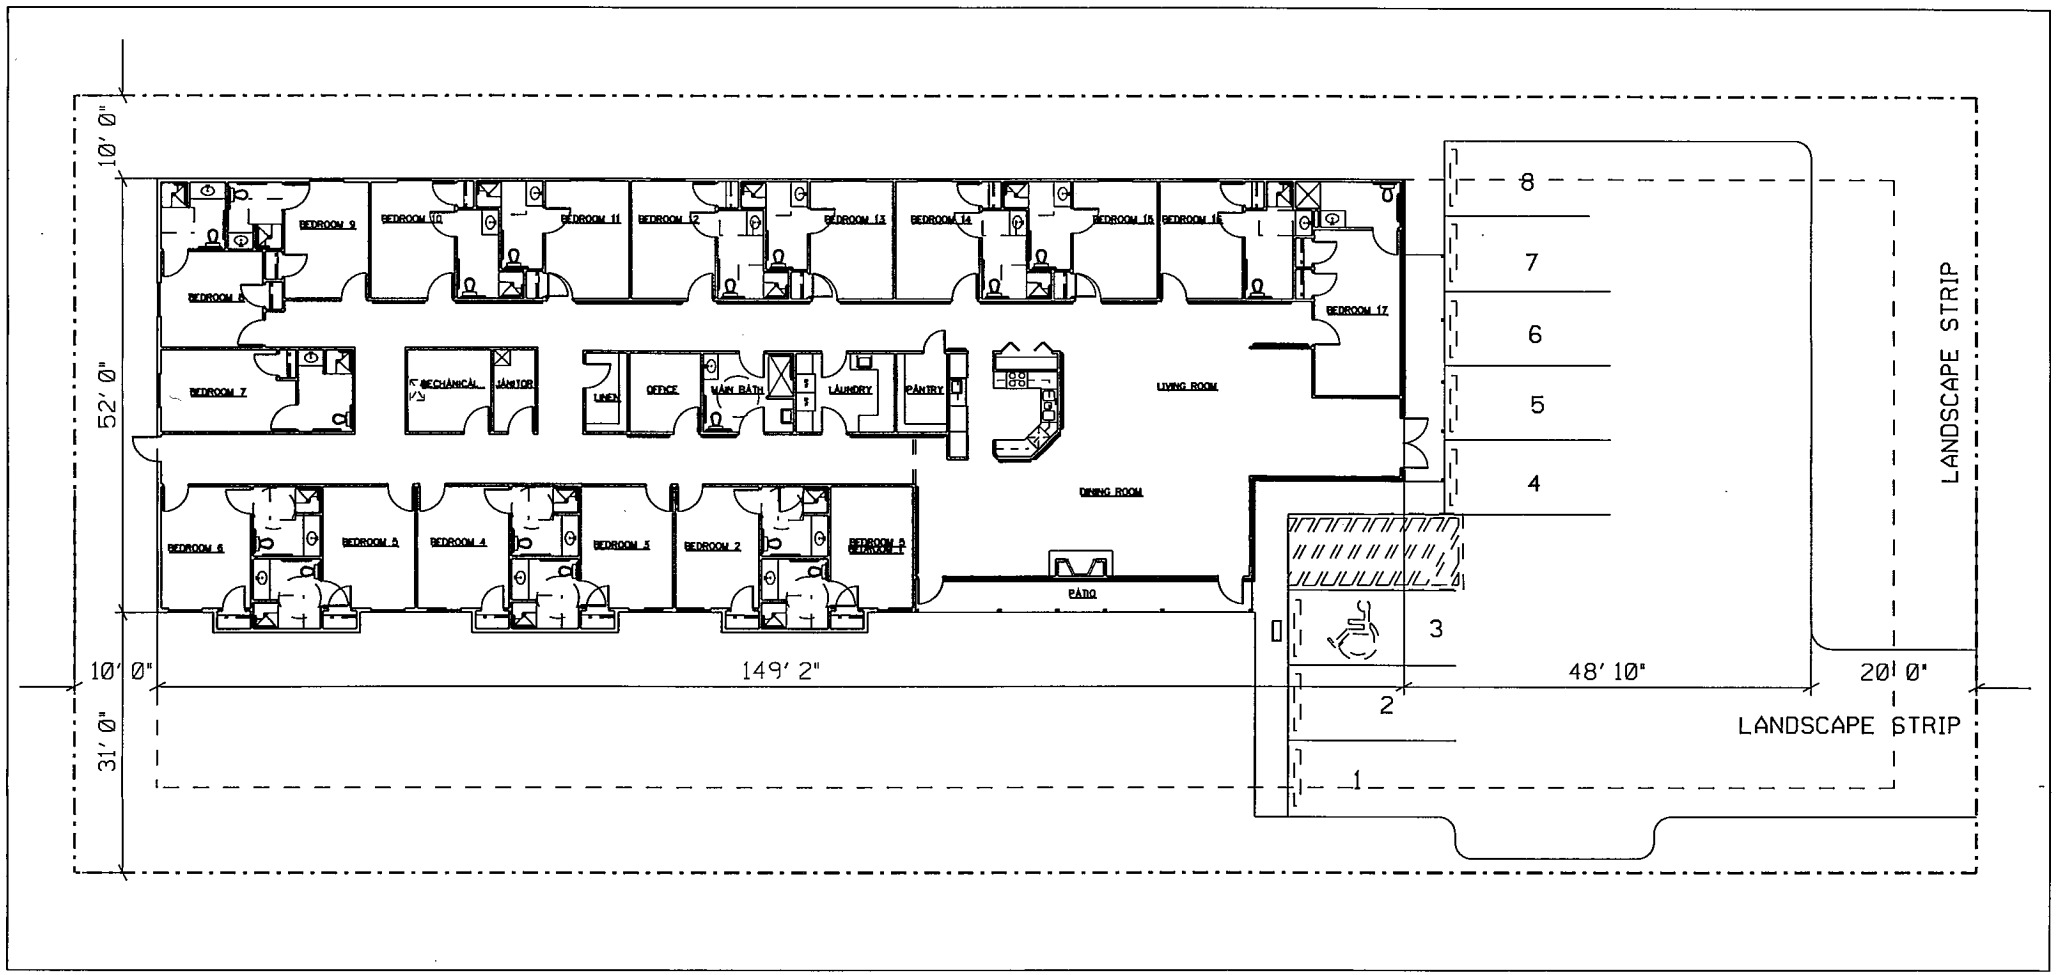
10' 0"
52' 0"
31' 0"
10' 0"
149' 2"
48' 10"
20' 0"
BEDROOM 9
BEDROOM 10
BEDROOM 11
BEDROOM 12
BEDROOM 13
BEDROOM 14
BEDROOM 15
BEDROOM 16
BEDROOM 17
BEDROOM 8
BEDROOM 7
MECHANICAL
JANITOR
LINEN
OFFICE
MAIN BATH
LAUNDRY
PANTRY
LIVING ROOM
DINING ROOM
BEDROOM 6
BEDROOM 5
BEDROOM 4
BEDROOM 3
BEDROOM 2
BEDROOM 1
PATIO
8
7
6
5
4
3
2
1
LANDSCAPE STRIP
LANDSCAPE STRIP