Hollow Creek Subdivision

Located in the Southwest Quarter of the Southwest Quarter of Section 26, Township 1 South, Range 2 West, Salt Lake Base and Meridian, West Valley City, Salt Lake County, State of Utah.

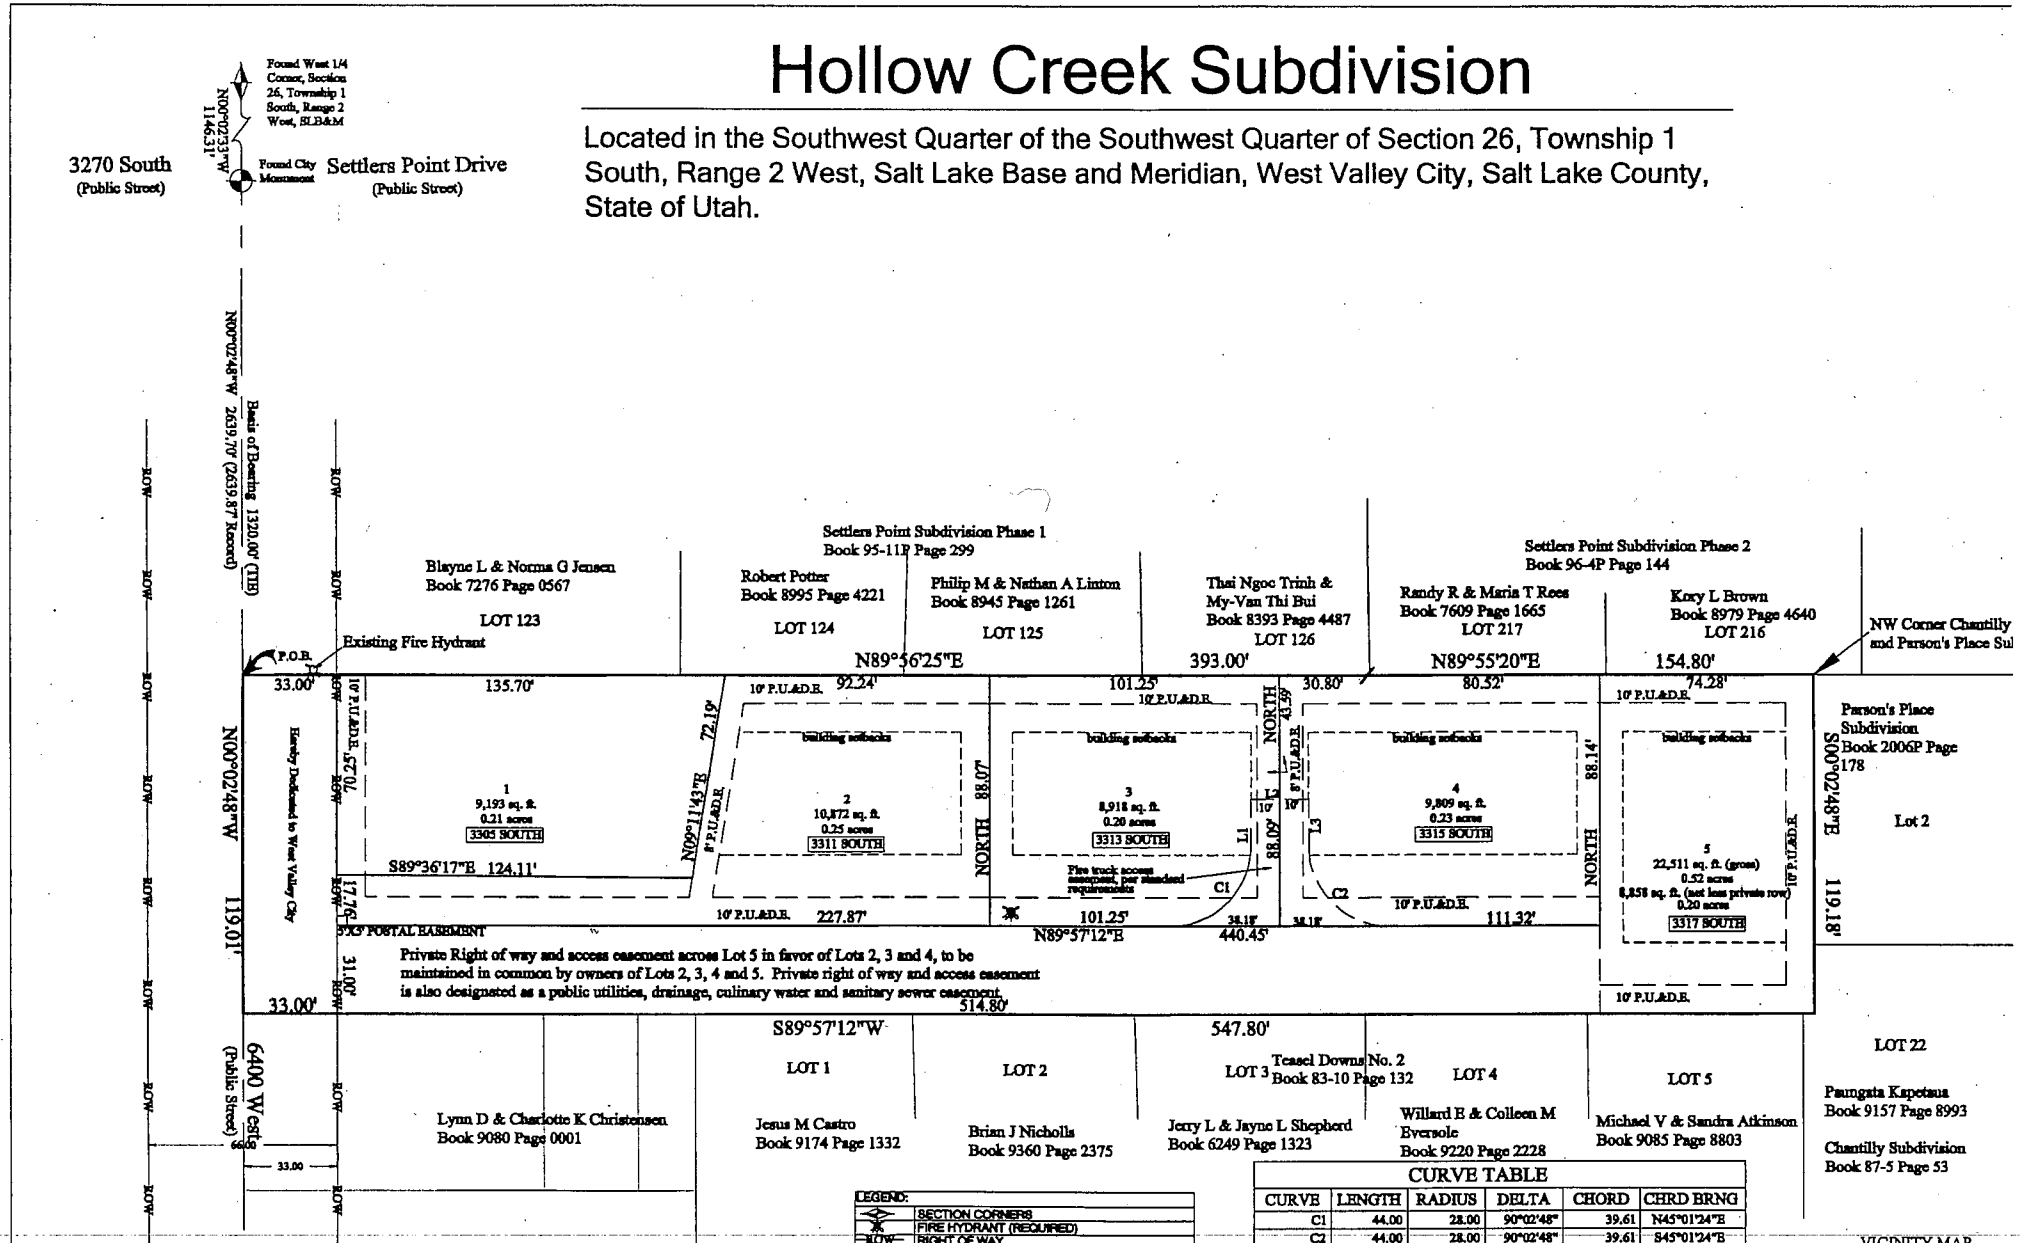

LEGEND:	
	SECTION CORNERS
	FIRE HYDRANT (REQUIRED)
ROW	RIGHT OF WAY
P.U.&D.E.	PUBLIC UTILITIES AND DRAINAGE EASEMENT

CURVE TABLE

CURVE	LENGTH	RADIUS	DELTA	CHORD	CHRD BRNG
C1	44.00	28.00	90°02'48"	39.61	N45°01'24"E
C2	44.00	28.00	90°02'48"	39.61	S45°01'24"E

LINE TABLE

LINE	LENGTH	BEARING
L1	16.46	NORTH
L2	20.00	WEST
L3	16.47	NORTH

General Notes

1. A Soils report in accordance with Section 7-19-604 of the West Valley Ordinances has been prepared, No groundwater was encountered to a depth of 10.0' below existing ground surface.
2. Elevations of lowest floor slabs on Lots 2-5 to be no greater than 9.19 feet below finished TBC at the Northeast corner of the Top Back of Curb at the East end of the private lane. Elevation of lowest floor slab