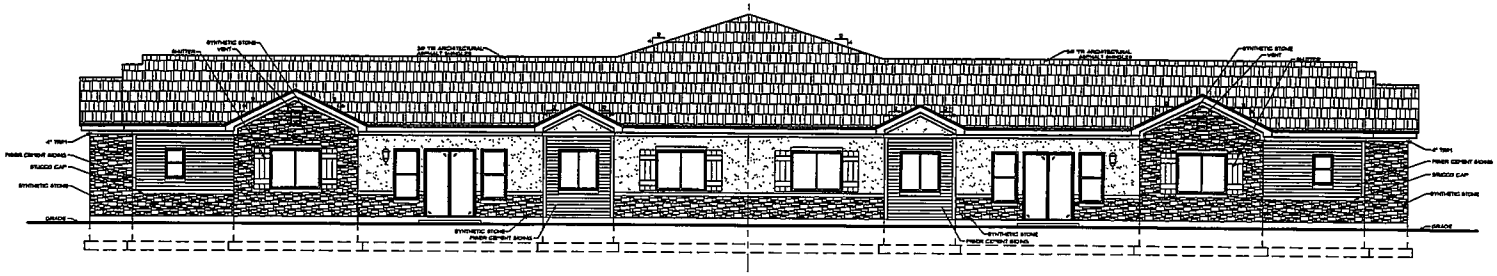

ELEVATION OPTION "B"

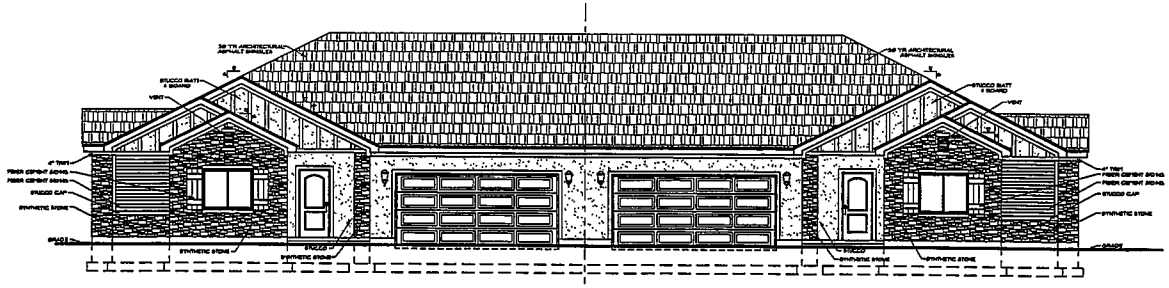

ELEVATION OPTION "B"

Wasatch
CUSTOM DESIGN
801.568.6520

Copyright: Reproduction of any portion of these plans for any purpose is strictly prohibited

WASATCH CUSTOM DESIGN, INC.
8728 SOUTH 120 EASY
SANDY, UT 84070
OFFICE # (801) 568-6520
FAX # (801) 568-0656

CLIENT INFORMATION

NAME:	MANSELL BEST
LOT #	DEJINION VILLAGE
LOT ADDRESS:	5636 SOUTH 5900 WEST
	WEST VALLEY CITY, UT
PHONE #	801-969-3150
CELL #	801-609-2885
SIGNATURE	X

REVISIONS

NO.	DATE	DESCRIPTION
1		
2		
3		
4		
5		
6		
7		
8		

CONTRACTOR & ALL SUB CONTRACTORS TAKING ON THE PROJECT MUST VERIFY ALL DIMENSIONS, ELEVATIONS, SUBSTRATE DEPTHS AND PRINT ON ALL DRAWINGS, SPECIFICATIONS, ETC. PRIOR TO STARTING ANY PHASE OF CONSTRUCTION.

WASATCH CUSTOM DESIGN, INC. EXPRESSLY RESERVES ITS COMMON LAW COPYRIGHT AND OTHER PROPERTY RIGHTS IN THESE PLANS. THESE PLANS ARE NOT TO BE CHANGED OR COPIED IN ANY FORM OR MANNER WHATSOEVER, NOR ARE THEY TO BE ASSIGNED TO A THIRD PARTY WITHOUT FIRST OBTAINING THE EXPRESS WRITTEN PERMISSION AND CONSENT OF WASATCH CUSTOM DESIGN, INC. IN THE EVENT OF UNAUTHORIZED REUSE OF THESE PLANS BY A THIRD PARTY, THE THIRD PARTY SHALL HOLD WASATCH CUSTOM DESIGN, INC. HARMLESS.
© 2002 WASATCH CUSTOM DESIGN, INC.

PROJECT MANAGER
ESG.

ENGINEERING FIRM
XXX ENGINEERING

DATE
XX/XX/XX

JOB NO.
0607-0001-076

CORRECTED BY
XXX

SHEET NAME
ELEVATION "B"

SHEET
1.2