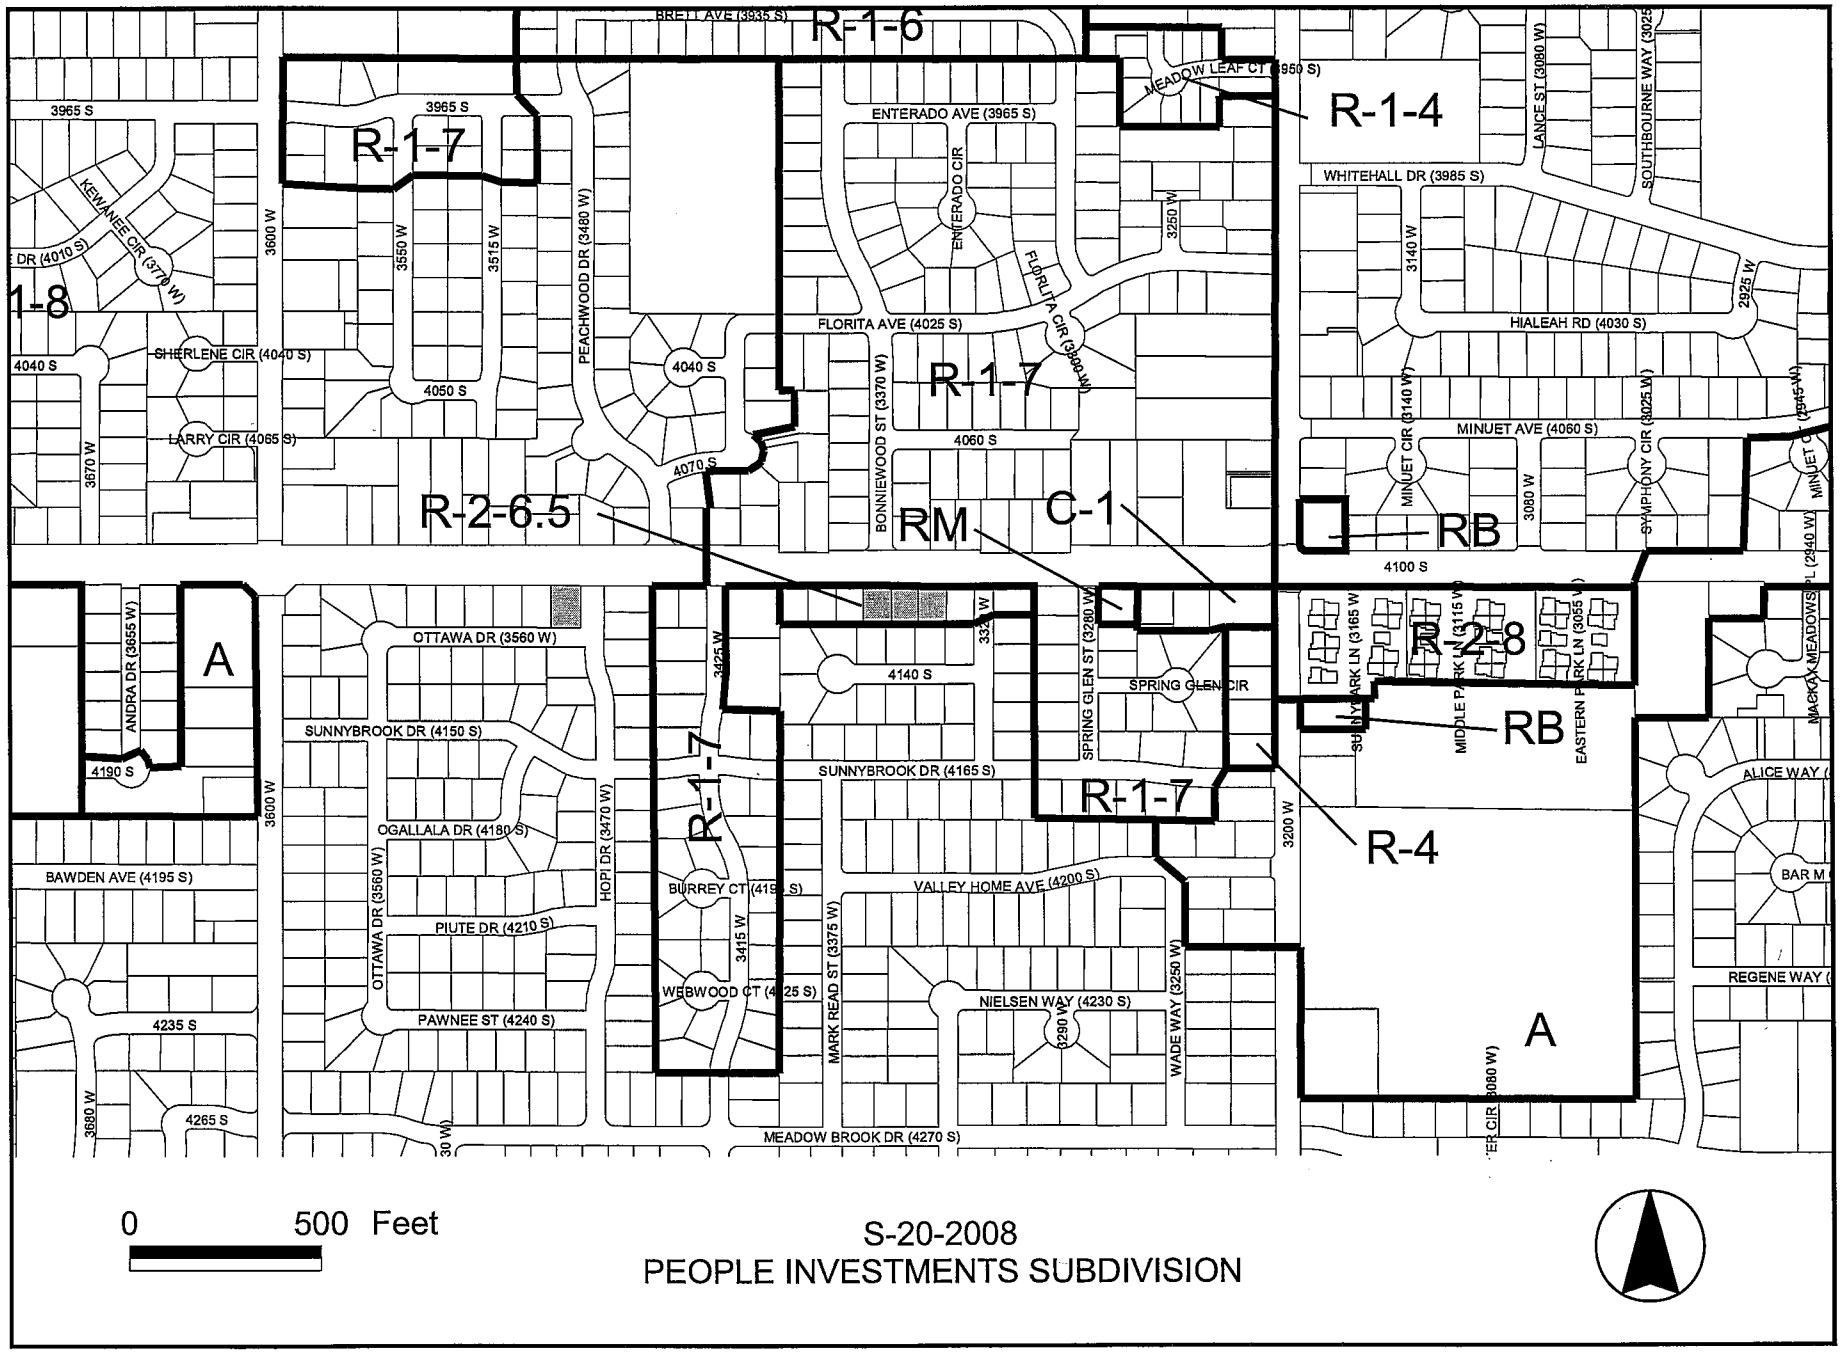

S-20-2008
PEOPLE INVESTMENTS SUBDIVISION

METES & BOUND SUBDIVISION SURVEY

LOCATED IN THE NORTHEAST QUARTER OF SECTION 5,
TOWNSHIP 2 SOUTH, RANGE 1 WEST,
SALT LAKE BASE AND MERIDIAN

LEGEND AND ABBREVIATIONS:

- SECTION CORNER (FOUND)
- BOUNDARY MARKER (SET 5/8 REBAR AND CAP UNLESS OTHERWISE NOTED)
- BOUNDARY MARKER (FOUND-PLAT NOTED)
- DEFINITION POINT (FOR VIEWING CLARITY ONLY)
- (100.00) DISTANCE PER DEED (R1, R2, ETC...)
- SECTION LINE
- BOUNDARY LINE
- FENCE LINE VINYL
- RIGHT-OF-WAY
- DEED LINE
- EASEMENT LINE
- SHARED ACCESS EASEMENT FOR INGRESS AND EGRESS
- SHARED PARKING EASEMENT

NORTH

GRAPHIC SCALE

(IN FEET)
1 inch = 10 ft.

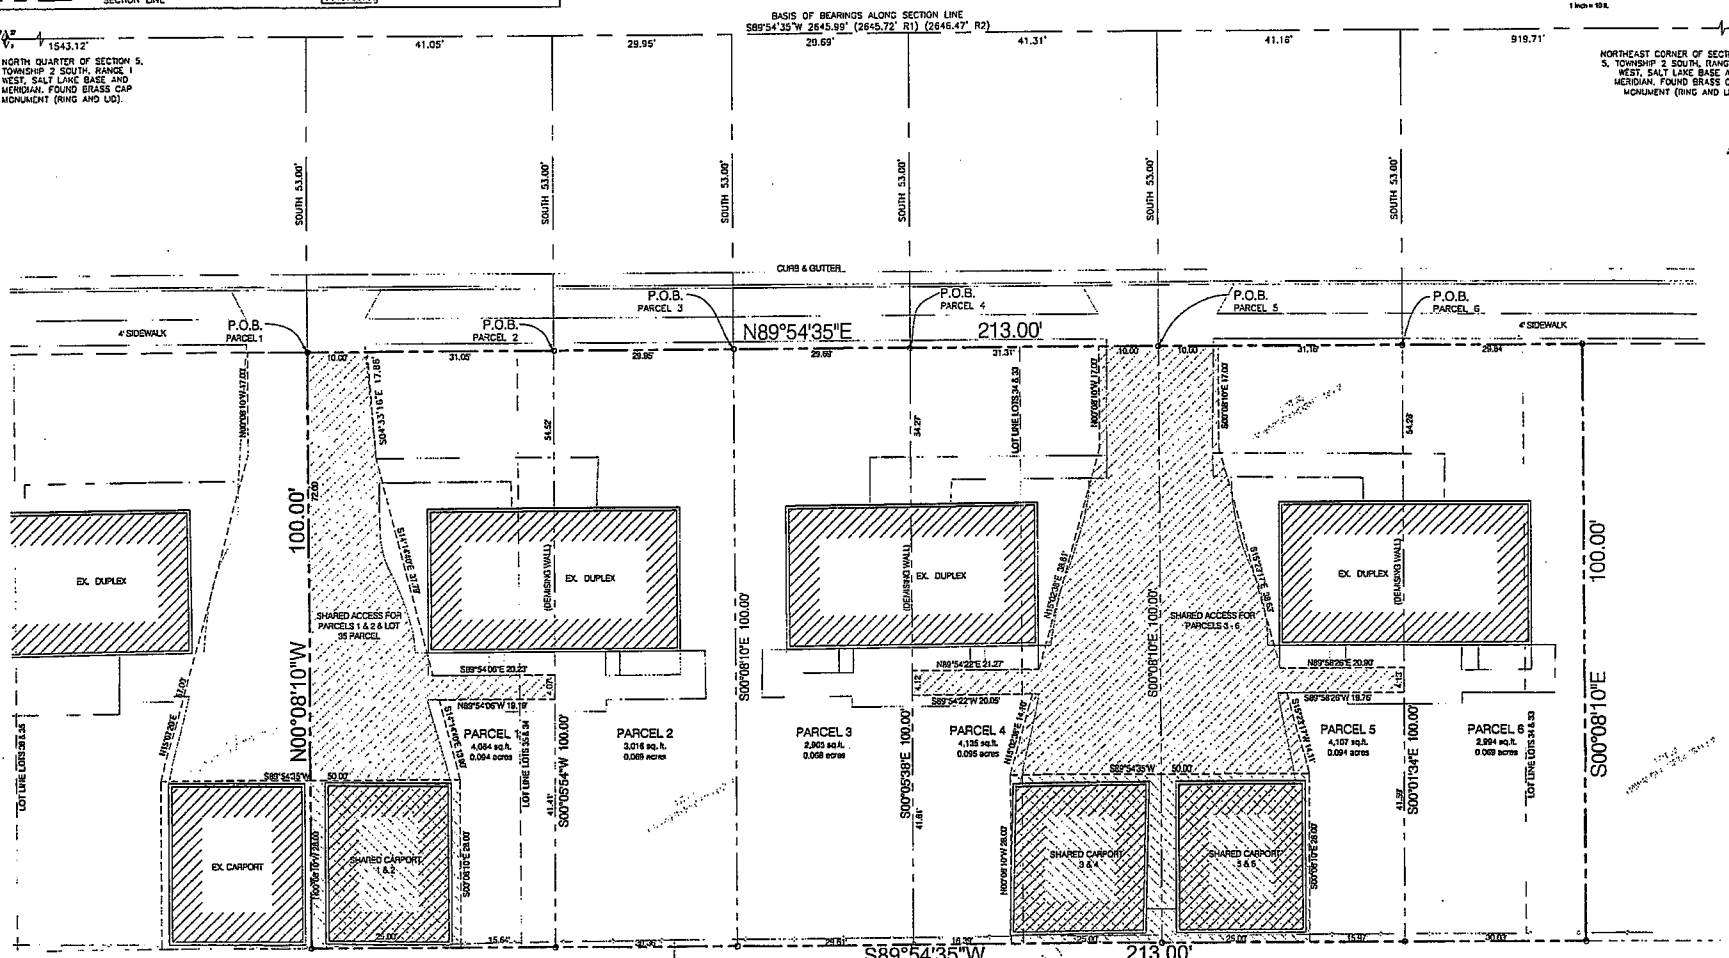

PRELIMINARY ONLY

SURVEY	FIELDPD	NO.	DATE	DESCRIPTION
CHECKED BY	DSJ			
DRAWN BY	KDRS			
DATE	4/17/08			
PROJ. NO.	0803040			

SCALE MEASURES 1" ON FULL SIZE SHEETS ADJUST ACCORDINGLY FOR HALF SIZE SHEETS

501183 KEVIN J. PETERSON

BENCHMARK ENGINEERING & LAND SURVEYING
9130 SOUTH STATE STREET SUITE # 100
SANDY, UTAH 84070 (801) 542-7102
www.benchmarkcivil.com

PEOPLE INVESTMENTS
3341 WEST, 3356 WEST, 3361 WEST 4100 SOUTH
WEST VALLEY CITY, UTAH

PROJECT NO. 0803040

METES & BOUND SUBDIVISION SURVEY

SVB.02
2 OF 2