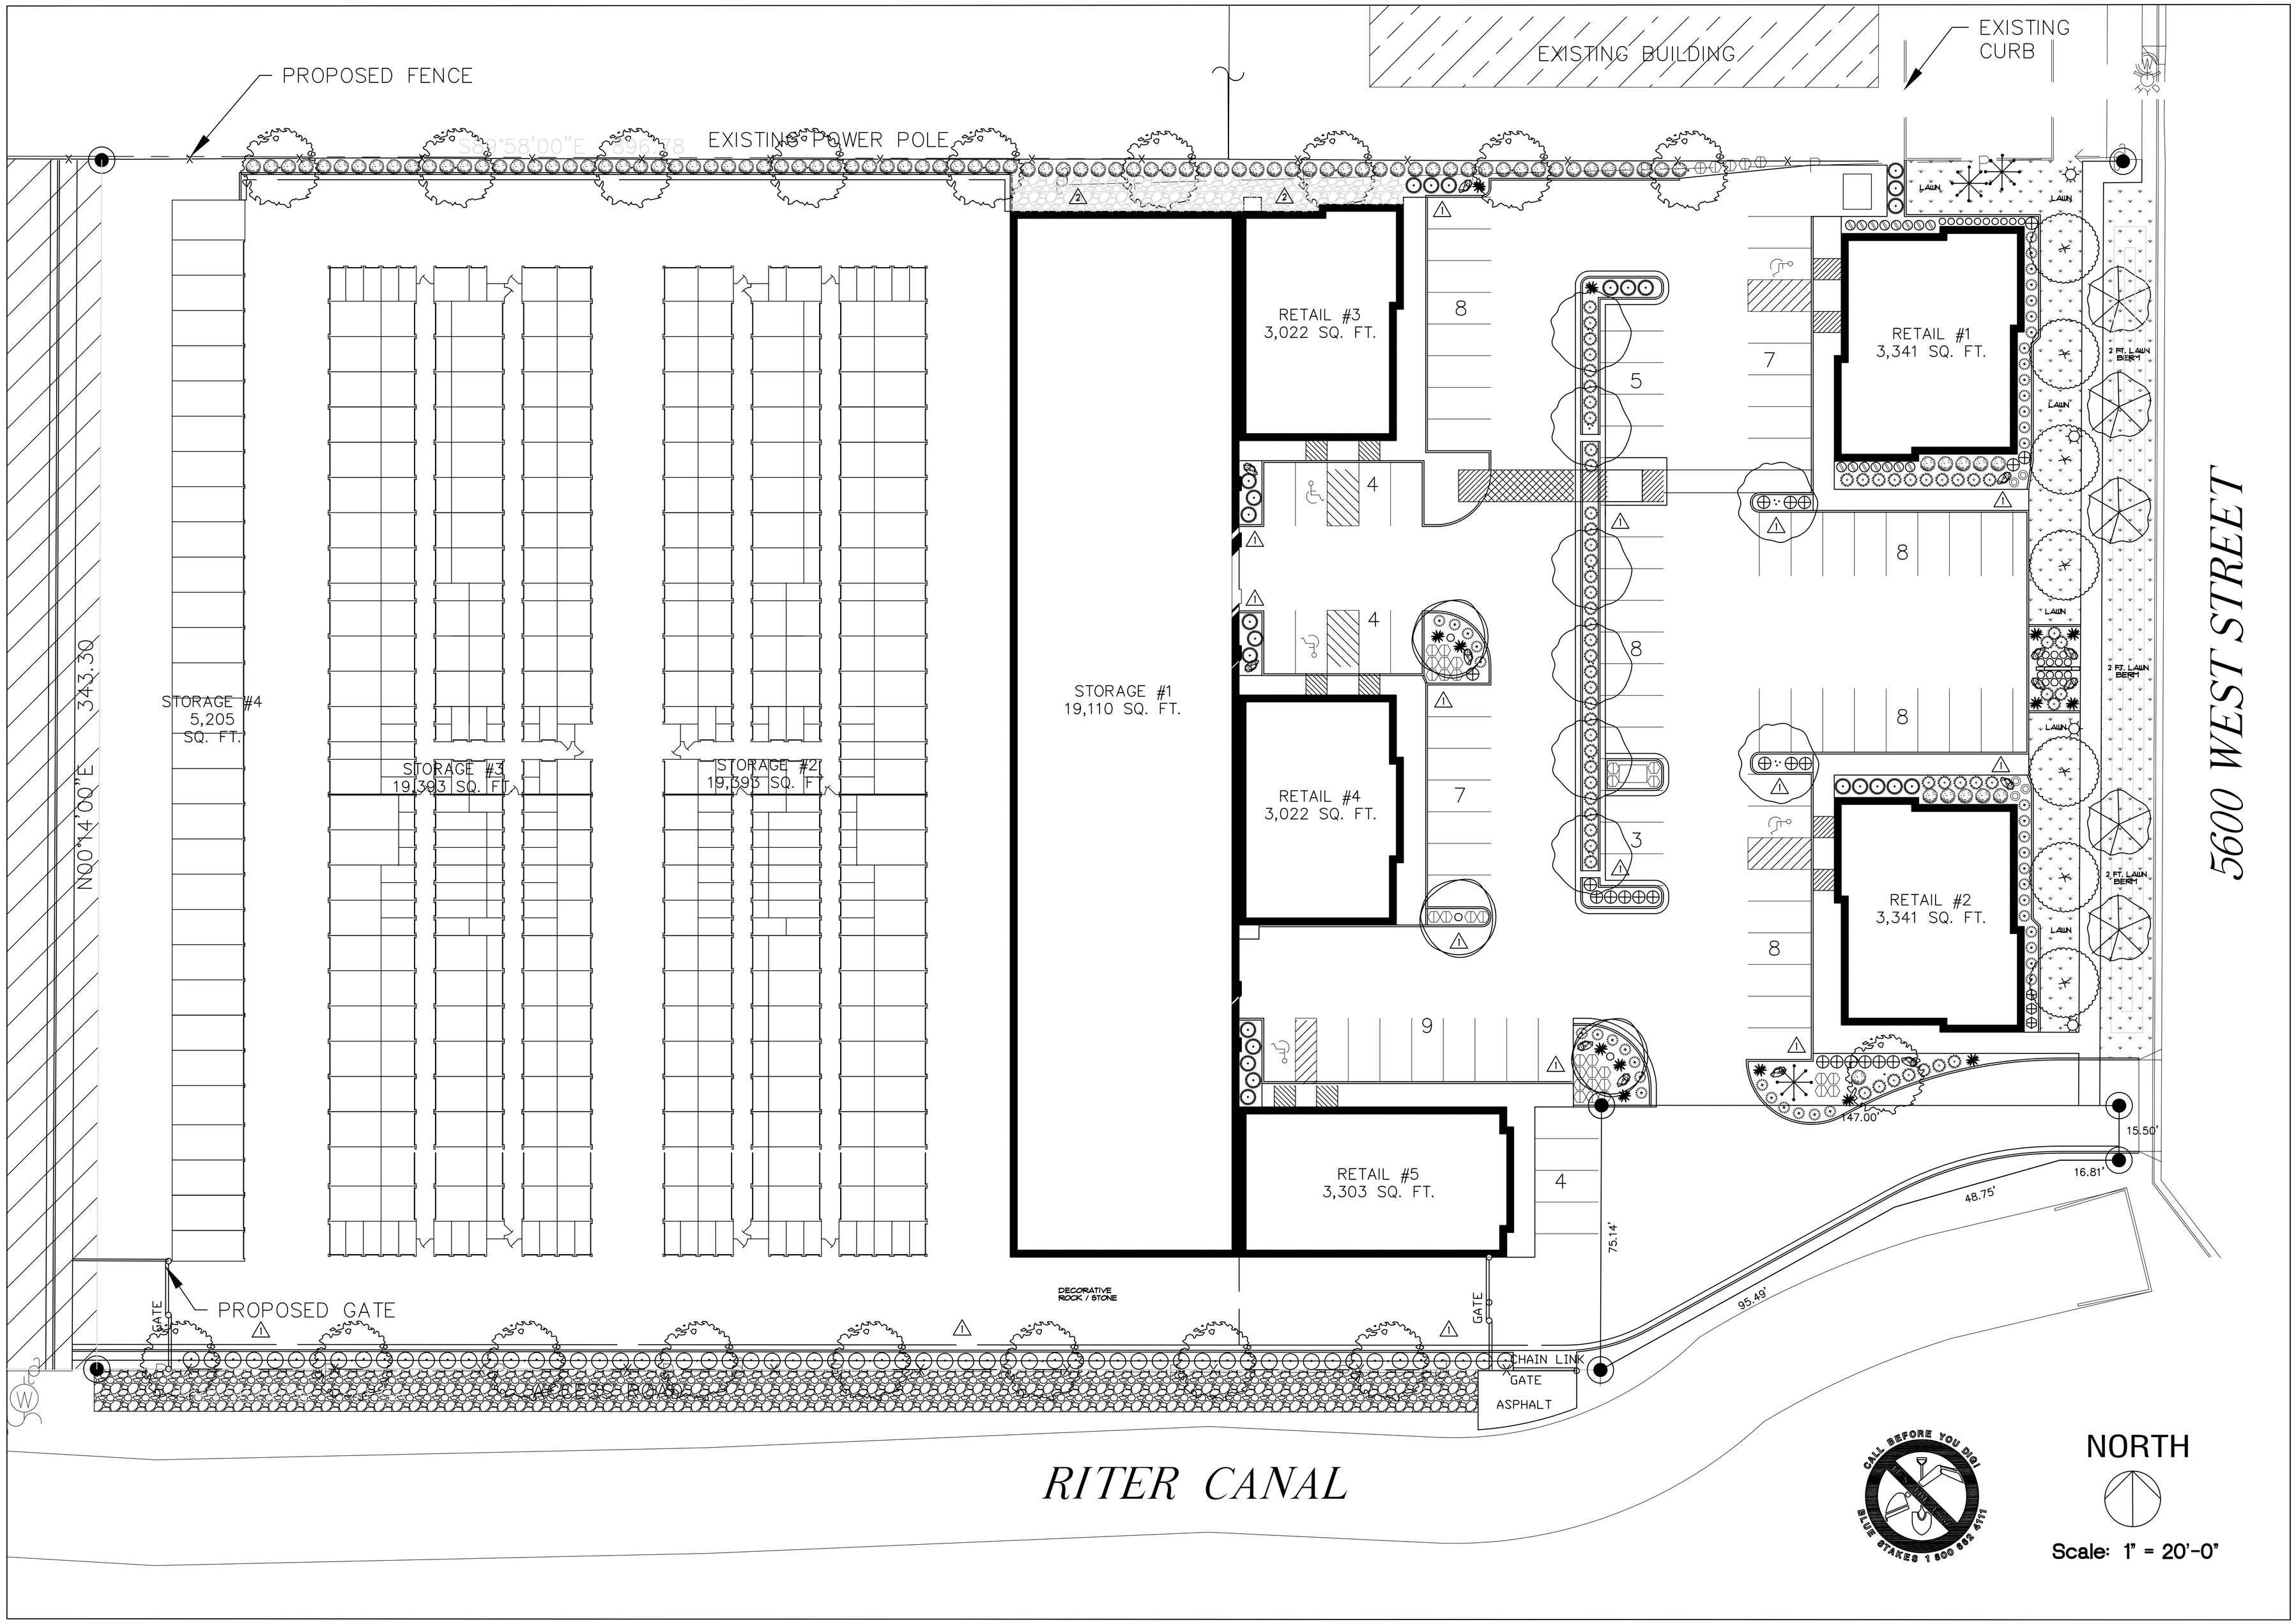


rdl Design Company, Inc.
1020 East Tate Avenue
Salt Lake City, Utah 84105

Phone : 801-647-3114
Fax : 801-355-4544
Email : rdldesign@comcast.net

# CABCO 5600 West

2572 South 5600 West
West Valley City, Utah

PROJECT:
DRAWN BY: RDL
CHECK BY: RDL
ISSUE DATE: 07-21-09
REVISIONS:

SHEET TITLE
**Landscape Planting Plan**

SHEET NUMBER
**L1.1**